BROOKMONT

STAGE 11 - PITTOSPORUM RELEASE

TYPICAL SITE PLAN | LOTS 1115 – 1123 | EUCALYPTUS CRESCENT

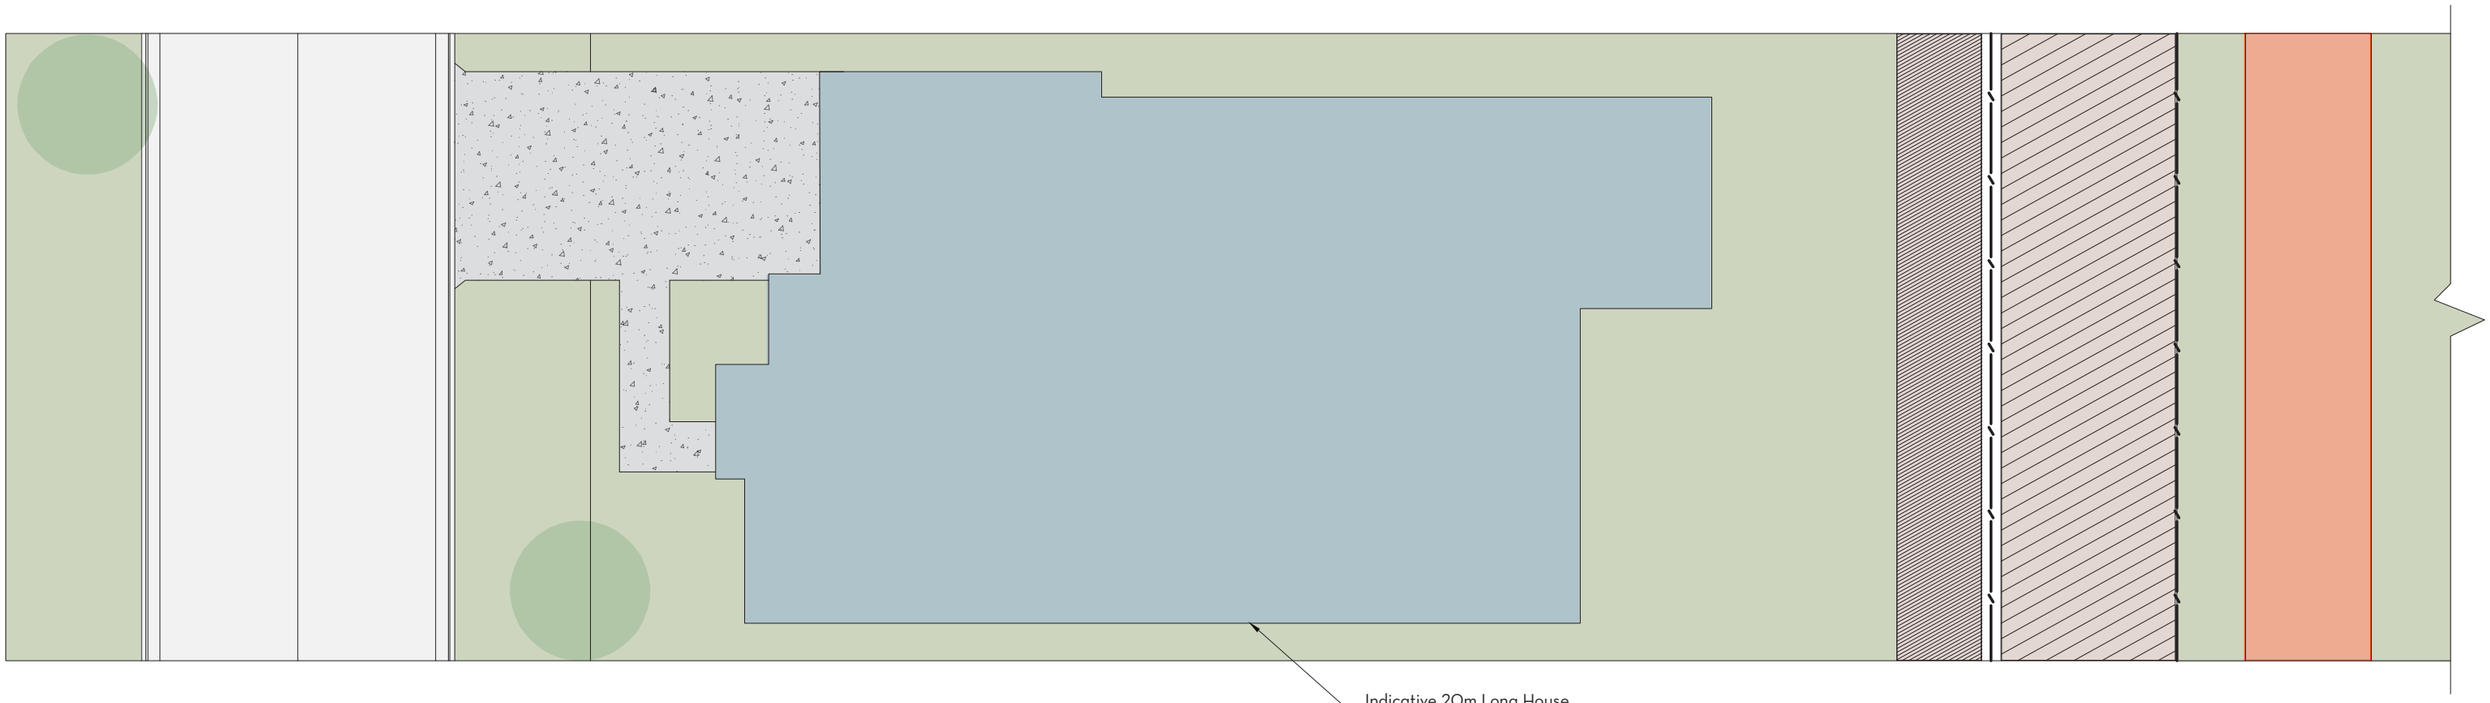

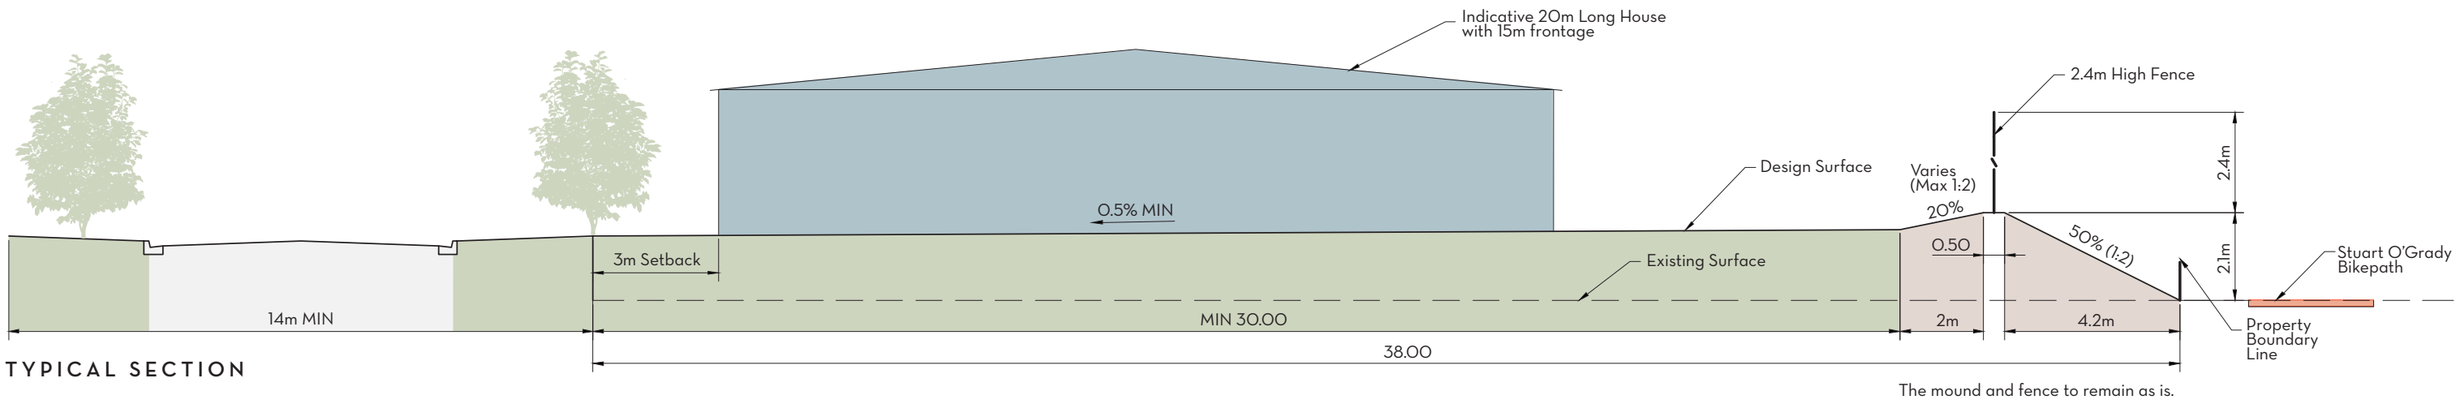

TYPICAL SECTION

The mound and fence to remain as is.

SCALE 1:100 1 0 1 2 3 4 5 6 7 8 9 Metres