PURPOSE: DIVISION	AREA NAME: ANDREWS FARM	APPROVED: 05/11/2025	D139041
COUNCIL: CITY OF PLAYFORD	DEVELOPMENT NO: 292/D550/25/001/101050	DEPOSITED: 10/11/2025	SHEET 1 OF 10
LAST PLAN: D129059, D136065			text_01_v01_Version_3

AGENT DETAILS: ALEXANDER & SYMONDS PTY LTD
POST OFFICE BOX 1000
KENT TOWN, SA 5067
PH: 81301666

AGENT CODE: ALSY

REFERENCE: 20A0193LTO11(A)

SURVEYORS CERTIFICATION: I Samuel Thomas Seskis, a licensed surveyor under the Survey Act 1992 certify 1) That this plan has been made from surveys carried out by a person other than a licensed surveyor under my personal supervision and correctly prepared in accordance with the Survey Act 1992. 2) That the field work was completed on the 11th day of November 2024
5th day of November 2025 Samuel Thomas Seskis Licensed Surveyor

SUBJECT TITLE DETAILS:

PREFIX	VOLUME	FOLIO	OTHER	PARCEL	NUMBER	PLAN	NUMBER	HUNDRED / IA / DIVISION	TOWN
CT	6267	307		ALLOTMENT(S) COMPRISING PIECES	(5029*.5030*. 5031*)	D	129059	MUNNO PARA	
CT	6306	912		ALLOTMENT(S) COMPRISING PIECES	(5139*.5140*. 5141*.5142*.5143*)	D	136065	MUNNO PARA	

OTHER TITLES AFFECTED:

EASEMENT DETAILS:

STATUS	LAND BURDENED	FORM	CATEGORY	IDENTIFIER	PURPOSE	IN FAVOUR OF	CREATION
EXTINGUISH	2065(EUCALYPTUS CRESCENT)	SERVICE	EASEMENT(S)	E ON D136065	FOR ELECTRICITY SUPPLY PURPOSES	DISTRIBUTION LESSOR CORPORATION (SUBJECT TO LEASE 8890000)	223LG RPA
EXTINGUISH	1123. 1124-1140. 1177. 2065(EUCALYPTUS CRESCENT). 2066 (PITTOSPORUM AVENUE). 2067(BROOKMONT BOULEVARD). 2068(PAPERBARK WAY)	SERVICE	EASEMENT(S)	F ON D136065	FOR DRAINAGE PURPOSES	THE COUNCIL FOR THE AREA	223LG RPA
EXTINGUISH	5148(RESERVE)	SERVICE	EASEMENT(S)	M ON D136065	FOR DRAINAGE PURPOSES	THE COUNCIL FOR THE AREA	223LG RPA
EXISTING	5150*	SERVICE	EASEMENT(S)	K	FOR DRAINAGE PURPOSES	THE COUNCIL FOR THE AREA	223LG RPA
EXISTING	5151*	SERVICE	EASEMENT(S)	S	FOR ELECTRICITY SUPPLY PURPOSES	DISTRIBUTION LESSOR CORPORATION (SUBJECT TO LEASE 8890000)	223LG RPA
EXISTING	5144(RESERVE). 5150*	SERVICE	EASEMENT(S)	H(T/F)	FOR ELECTRICITY SUPPLY PURPOSES	DISTRIBUTION LESSOR CORPORATION (SUBJECT TO LEASE 8890000)	223LG RPA

D139041

SHEET 2 OF 10

text_01_v03_Version_3

EASEMENT DETAILS:

STATUS	LAND BURDENED	FORM	CATEGORY	IDENTIFIER	PURPOSE	IN FAVOUR OF	CREATION
EXISTING	5150*. 5153*	SERVICE	EASEMENT(S)	F	FOR DRAINAGE PURPOSES	THE COUNCIL FOR THE AREA	223LG RPA
EXISTING	5153*	SHORT	FREE AND UNRESTRICTED RIGHT(S) OF WAY	A			RTC 14136938
EXISTING	5149*	SERVICE	EASEMENT(S)	B. C(T/F)	FOR ELECTRICITY SUPPLY PURPOSES	DISTRIBUTION LESSOR CORPORATION (SUBJECT TO LEASE 8890000)	223LG RPA
EXISTING	1124	SERVICE	EASEMENT(S)	D(T/F)	FOR ELECTRICITY SUPPLY PURPOSES	DISTRIBUTION LESSOR CORPORATION (SUBJECT TO LEASE 8890000)	223LG RPA
EXISTING	5144(RESERVE)	SERVICE	EASEMENT(S)	G	FOR ELECTRICITY SUPPLY PURPOSES	DISTRIBUTION LESSOR CORPORATION (SUBJECT TO LEASE 8890000)	223LG RPA
EXISTING	5150*	SERVICE	EASEMENT(S)	J	FOR SEWERAGE PURPOSES	SOUTH AUSTRALIAN WATER CORPORATION	223LG RPA
EXISTING	5152*	SERVICE	EASEMENT(S)	L	FOR SEWERAGE PURPOSES	SOUTH AUSTRALIAN WATER CORPORATION	223LG RPA
EXISTING	5147(RESERVE). 5151*. 5152*. 5153*	SERVICE	EASEMENT(S)	M	FOR DRAINAGE PURPOSES	THE COUNCIL FOR THE AREA	223LG RPA
EXISTING	5152*. 5153*	SERVICE	EASEMENT(S)	N	FOR DRAINAGE PURPOSES	THE COUNCIL FOR THE AREA	223LG RPA
EXISTING	5152*	SERVICE	EASEMENT(S)	R(T/F)	FOR ELECTRICITY SUPPLY PURPOSES	DISTRIBUTION LESSOR CORPORATION (SUBJECT TO LEASE 8890000)	223LG RPA
EXISTING	5146(RESERVE)	SERVICE	EASEMENT(S)	L(T/F)	FOR ELECTRICITY SUPPLY PURPOSES	DISTRIBUTION LESSOR CORPORATION (SUBJECT TO LEASE 8890000)	223LG RPA
NEW	5153*	SERVICE	EASEMENT(S)	T	FOR ELECTRICITY SUPPLY PURPOSES	DISTRIBUTION LESSOR CORPORATION (SUBJECT TO LEASE 8890000)	223LG RPA
NEW	1114. 5153*	SERVICE	EASEMENT(S)	E(T/F)	FOR ELECTRICITY SUPPLY PURPOSES	DISTRIBUTION LESSOR CORPORATION (SUBJECT TO LEASE 8890000)	223LG RPA

ANNOTATIONS:

D139041

SHEET 3 OF 10

pland_V13_Version_3

BEARING DATUM:	MGA 2020 ZONE 54
DERIVATION:	6628/61850 TO 6628/22252
DRAWING SCALE FACTOR:	1.0
ORIGIN POINT:	6628/22252
TOTAL AREA:	30.77 ha

PIECES SCHEDULE

ONE ALLOTMENT COMPRISES	TOTAL AREA
5149*. 5150*. 5151*. 5152*. 5153*	25.82 ha

*Asterisk denotes PIECE identifier only

SCALE METRES

0 50 100 150 200 250

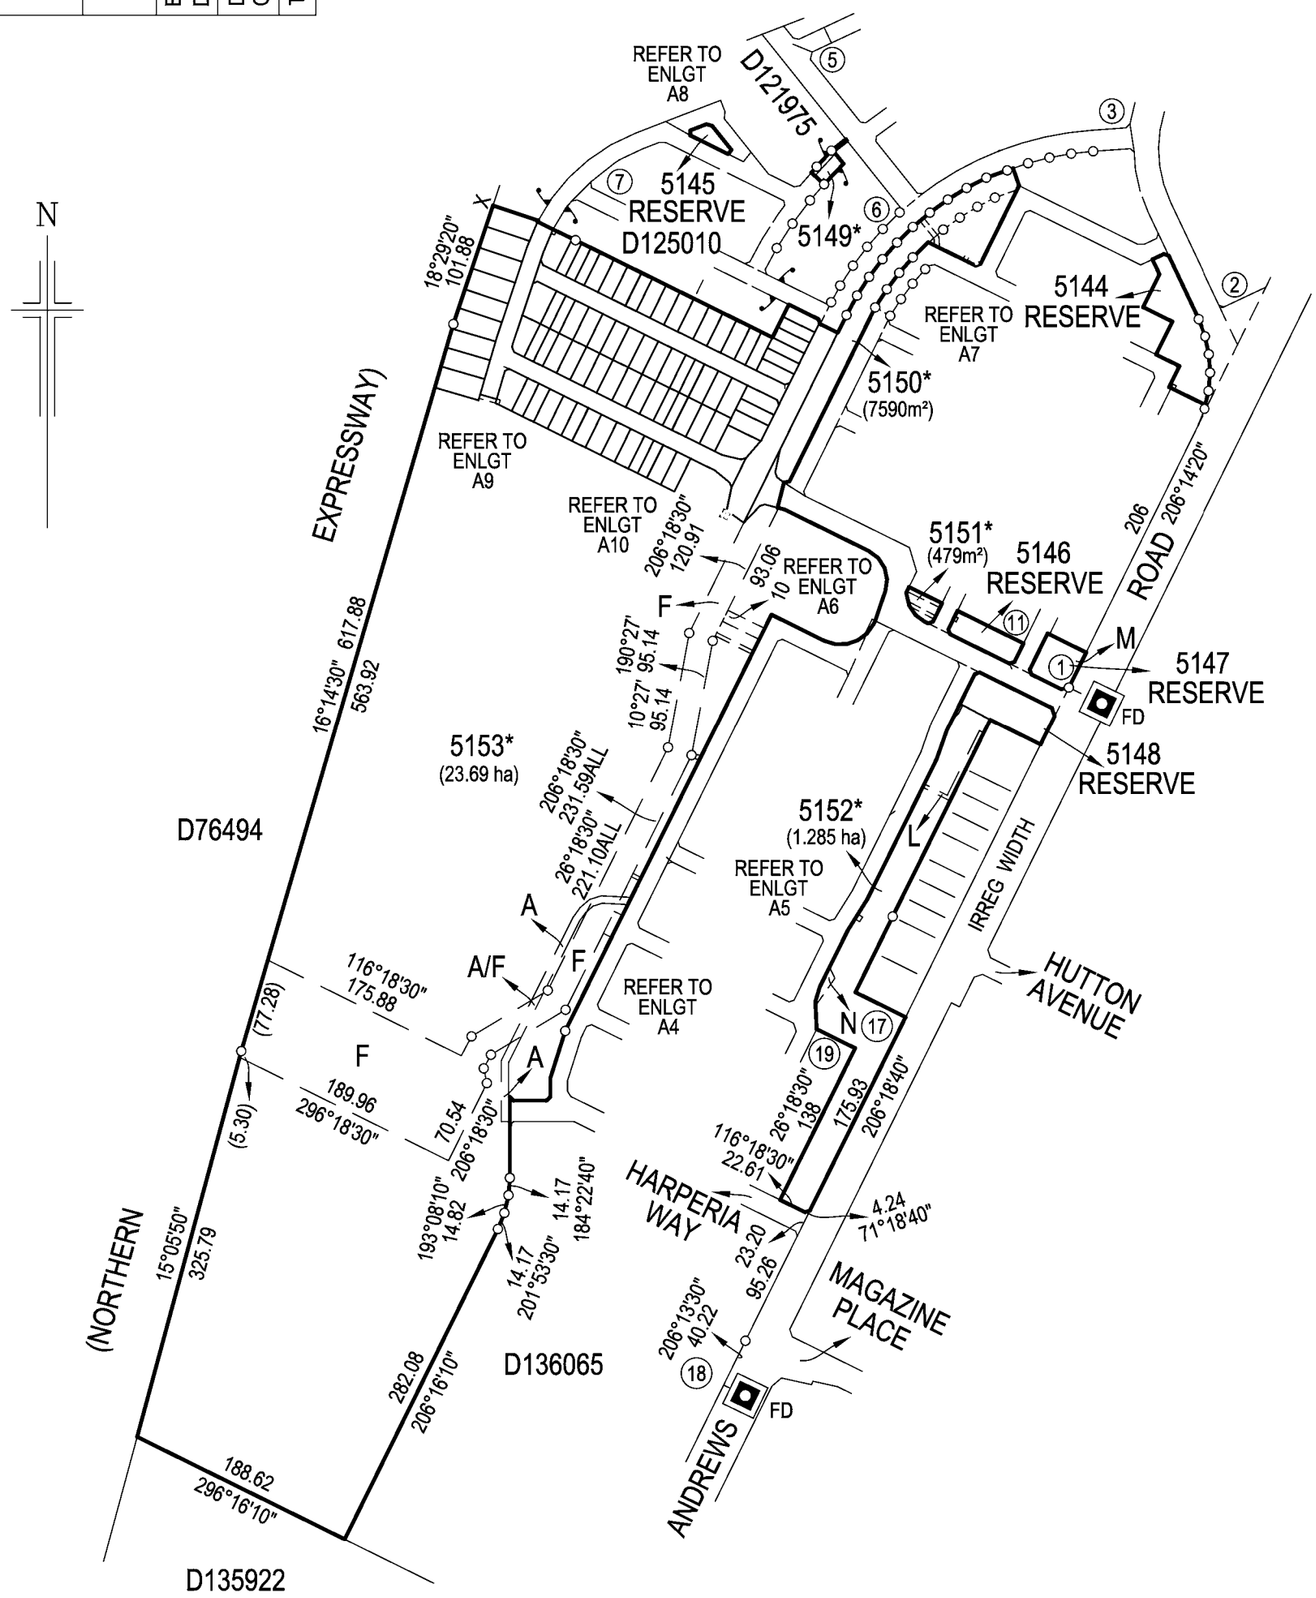

REFERENCE MARK

CNR	BEARING	FROM	DIST	PSM NO
1	295°59'	PM FD	29.87	6628/22252
18	296°13'30"	PM FD	19.72	6628/22203

Alexander & Symonds Pty.Ltd.
62 THE PARADE, NORWOOD,
SOUTH AUSTRALIA 5067
Tel (08) 8130 1666 A.B.N. 93 007 753 988

REFERENCE 20A0193LTO11(A)	BROOKMONT
PAP 26/08/2025	STAGE 11

D139041

SHEET 4 OF 10

pland_V13_Version_3

ENLARGEMENT A4

SCALE METRES

0 10 20 30 40 50

N

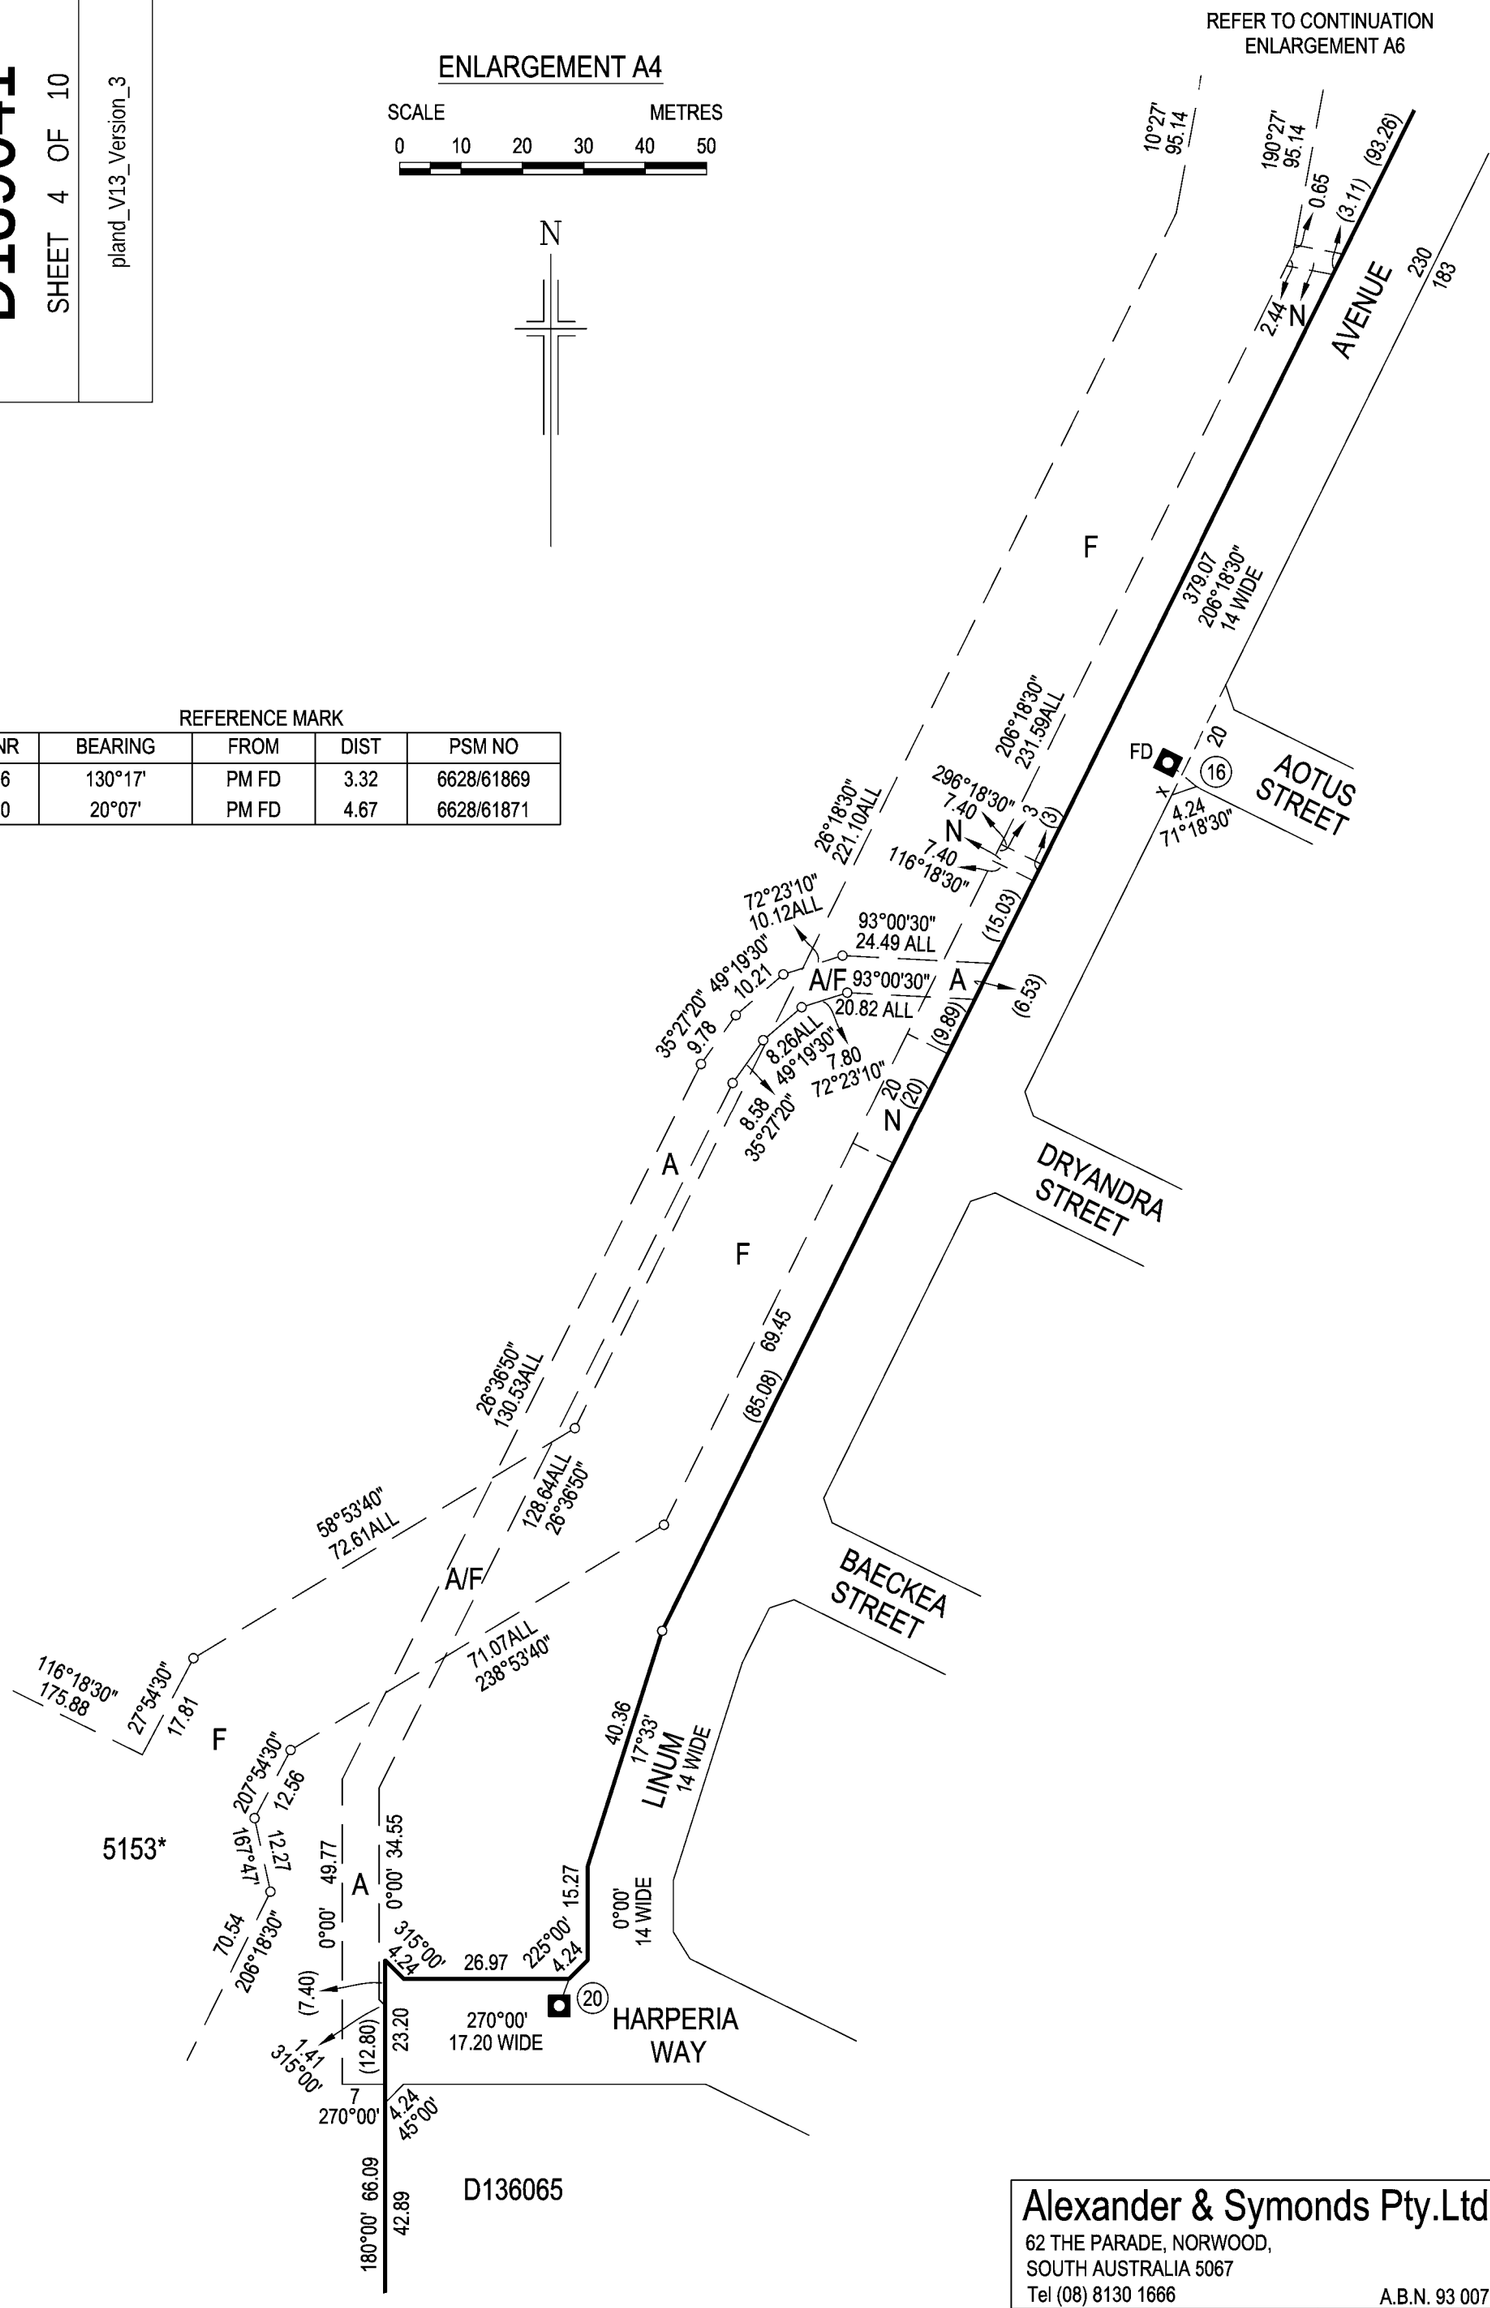

REFERENCE MARK

CNR	BEARING	FROM	DIST	PSM NO
16	130°17'	PM FD	3.32	6628/61869
20	20°07'	PM FD	4.67	6628/61871

Alexander & Symonds Pty.Ltd.

62 THE PARADE, NORWOOD,
SOUTH AUSTRALIA 5067
Tel (08) 8130 1666 A.B.N. 93 007 753 988

REFERENCE 20A0193LTO11(A)	BROOKMONT
PAP 26/08/2025	STAGE 11

D139041

SHEET 5 OF 10

pland_V13_Version_3

N

ENLARGEMENT A5

SCALE METRES

0 10 20 30 40 50

REFERENCE MARK

CNR	BEARING	FROM	DIST	PSM NO
1	295°59'	PM FD	29.87	6628/22252
11	307°06'	PM FD	1.35	6628/61864
15	234°01'	PM FD	5.35	6628/61866
17	296°21'	PM FD	0.62	6628/22206
19	152°00'	PM	7.92	6628/61870

ELKHORN CRESCENT

REFER TO ENLGT C5

D129059

26°14'20" 16.79 L (T/F) 116°14'20" 60

5146 RESERVE 1181m²

REFER TO CONTINUATION ENLARGEMENT A6

20 341°16'30" 4.25 124.23 54 PAPERBARK

251°16'30" 4.24 16.86

CORKWOOD CIRCUIT

26°14'20" 14 WIDE

D129059

1.80 116°14'20" 35.10 206

5147 RESERVE 1243m² M

32.79 341°16'30" 4.25 27.09 78°11'20" 6.36 31.91 206°14'20"

58 161°18'30" 4.24 160.62 116°18'30" 17.20 WIDE 20 (11) FD

26°18'30" 14 WIDE AVENUE 52

4.24 71°18'30" 27 WAY 65.62

5148 RESERVE 2247m²

51.16 118°12'10" 27.95 (2.46) M 24.16 (15) 7 42°12'10" (9.16)

161°18'40" 7.07 52.04 206°18'40" 25.92 296°18'40" 45.70 (12) 4 116°20'30"

26.12 (1) FD

25.18 19°28' 14 WIDE 25.18

D132994

57 (22.73) 26°20'10" 58.96 (61.96) L

ROAD

F162730

(3) 179.26 206°20'30"

D30874

F137800

F101310

F162728

F162727

F162726

F138006

F162724

5152*

IRREG WIDTH

HUTTON AVENUE

ANDREWS

127.54 26°18'30" 14 WIDE

(15) FD

68.86 206°10'30"

116°21'30" 45.61

(17) FD

175.93 206°18'40"

ENLARGEMENT C5

NOT TO SCALE

CRESCENT

D129059

116°14'20" 60

(5) 116°14'20" 3 (3.50) 3 116°14'20" 16.79 26°14'20"

5146 RESERVE

ELKHORN

L (T/F)

AOTUS STREET

32°01'10" 14 WIDE 30.15 (11.25) R (T/F)

REFER TO ENLGT B5

LOBELIA

26°18'30" 14 WIDE 51.28 154°19'10" 10.11 (17.98)

N 16°38'40" 12.49 27.30 215°17'40" (3.32) 177°21'30" 22.53

DRYANDRA STREET

FD (19) 35 116°18'30" 26°18'30" 14 WIDE

D136065

26°18'30" 138

AVENUE 30.15 122°01'10" 4.50 (4.50) R (T/F) 4.50 122°01'10" 32°01'10" (11.25)

LOBELIA

5152*

ENLARGEMENT B5

NOT TO SCALE

Alexander & Symonds Pty.Ltd.

62 THE PARADE, NORWOOD,
SOUTH AUSTRALIA 5067
Tel (08) 8130 1666 A.B.N. 93 007 753 988

REFERENCE 20A0193LTO11(A)	BROOKMONT
PAP 26/08/2025	STAGE 11

D139041

SHEET 6 OF 10

pland_V13_Version_3

REFERENCE MARK

CNR	BEARING	FROM	DIST	PSM NO
14	194°33'	PM FD	2.60	6628/61867

ENLARGEMENT B6

SCALE METRES

0 4 8 12 16 20

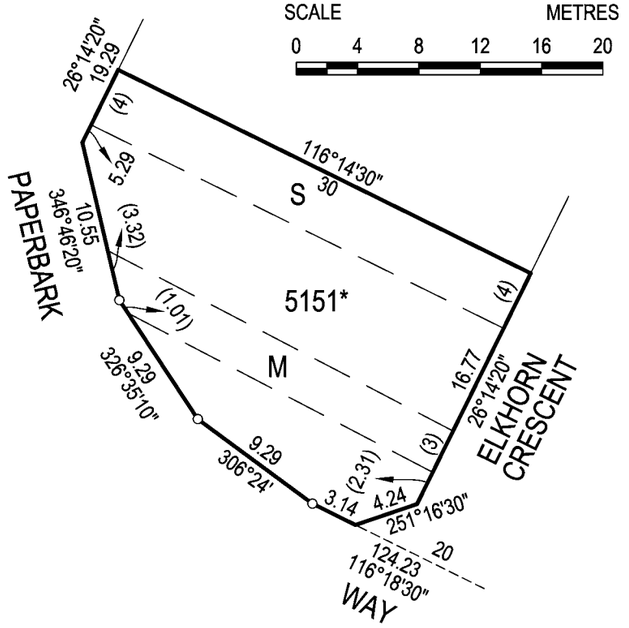

ENLARGEMENT A6

SCALE METRES

0 7.5 15 22.5 30 37.5

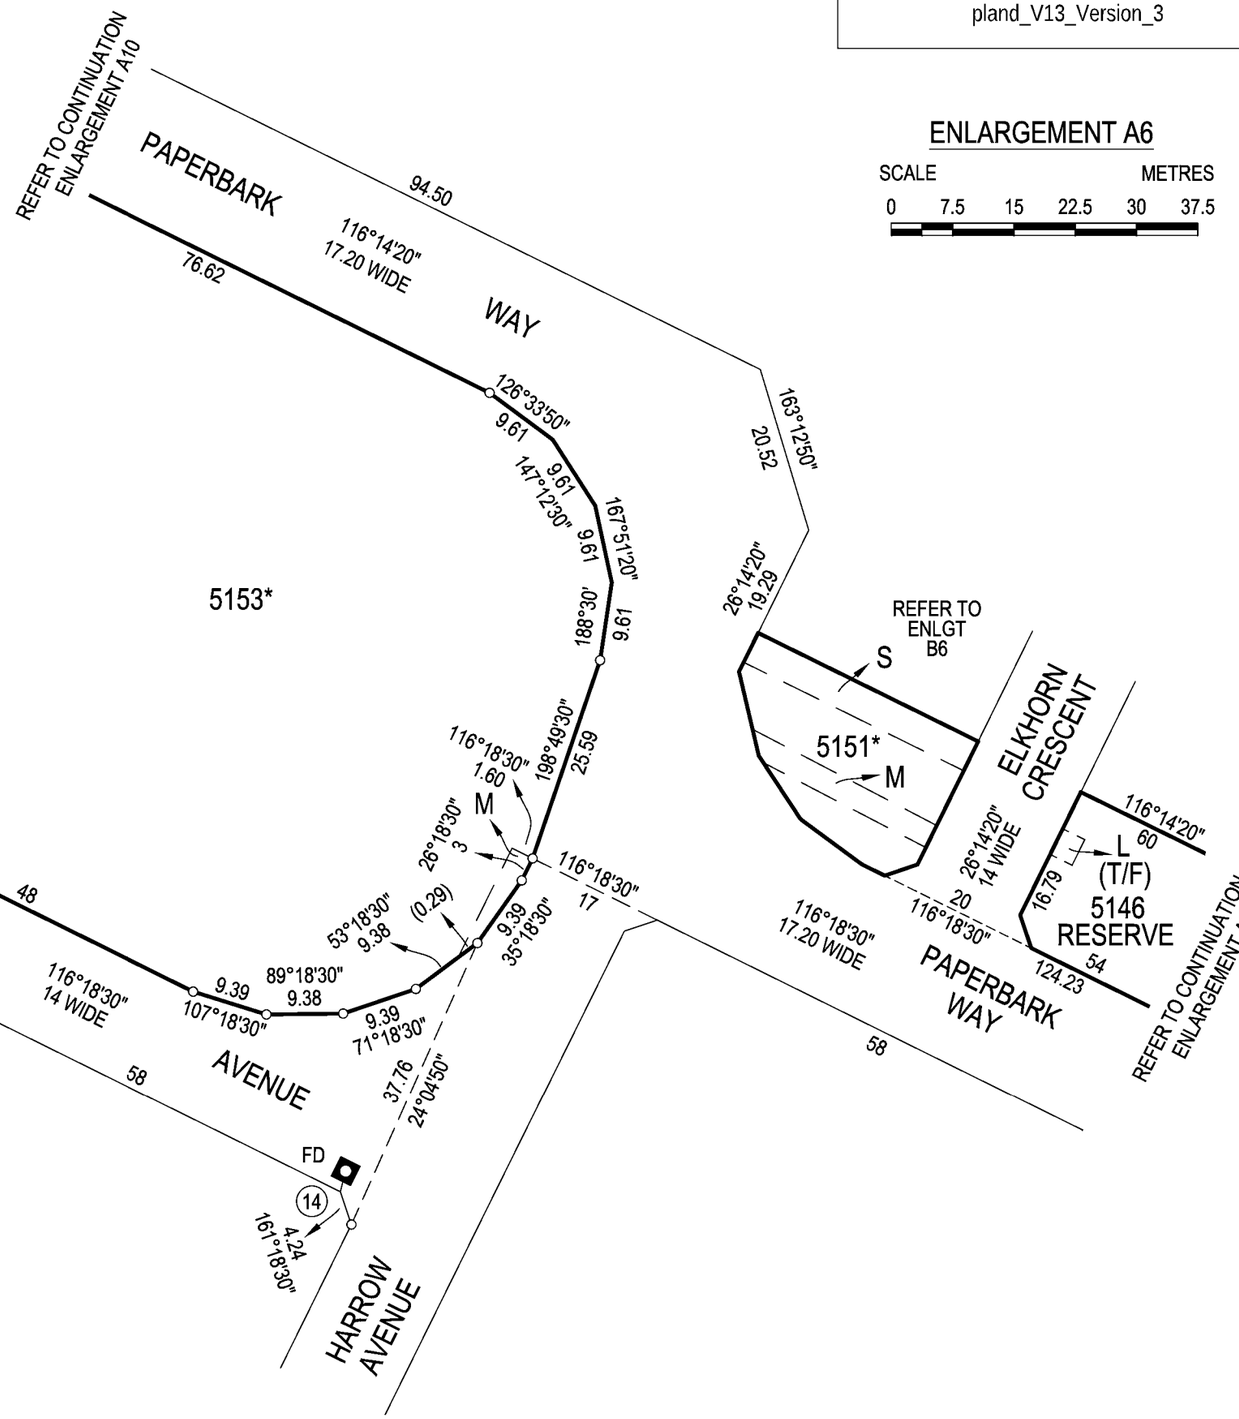

Alexander & Symonds Pty.Ltd.
62 THE PARADE, NORWOOD,
SOUTH AUSTRALIA 5067
Tel (08) 8130 1666
A.B.N. 93 007 753 988

REFERENCE 20A0193LTO11(A)	BROOKMONT
PAP 26/08/2025	STAGE 11

D139041

SHEET 7 OF 10

pland_V13_Version_3

REFERENCE MARK

CNR	BEARING	FROM	DIST	PSM NO
2	78°35'	PM FD	4.28	6628/61851
3	289°24'	PM FD	4.71	6628/61850
6	276°00'	PM FD	19.38	6628/61854
8	300°22'	PM FD	5.70	6628/61856
9	70°58'	PM FD	8.06	6628/61857
12	111°27'	PM FD	3.73	6628/61858

ENLARGEMENT A7

SCALE METRES

0 10 20 30 40 50

N

GREENHOOD CRESCENT

BOULEVARD

ANDREWS

CORKWOOD CIRCUIT

5144 RESERVE

D126763

ENLARGEMENT D7

NOT TO SCALE

BROOKMONT BOULEVARD

TWINE WALK

CIRCUIT

5150*

F

F/J

J

K

H(T/F)

G

REFER TO ENLGT B7

REFER TO ENLGT C7

REFER TO ENLGT D7

REFER TO CONTINUATION ENLARGEMENT A8

REFER TO CONTINUATION ENLARGEMENT A10

BOTTLEBRUSH STREET

LILLYPILLY WALK

ROAD

5144 RESERVE 3295m²

ENLARGEMENT B7

NOT TO SCALE

ENLARGEMENT C7

NOT TO SCALE

Alexander & Symonds Pty.Ltd.

62 THE PARADE, NORWOOD,
SOUTH AUSTRALIA 5067
Tel (08) 8130 1666

A.B.N. 93 007 753 988

REFERENCE 20A0193LTO11(A)	BROOKMONT
PAP 26/08/2025	STAGE 11

D139041

SHEET 8 OF 10

pland_V13_Version_3

ENLARGEMENT B8

SCALE METRES

0 5 10 15 20 25

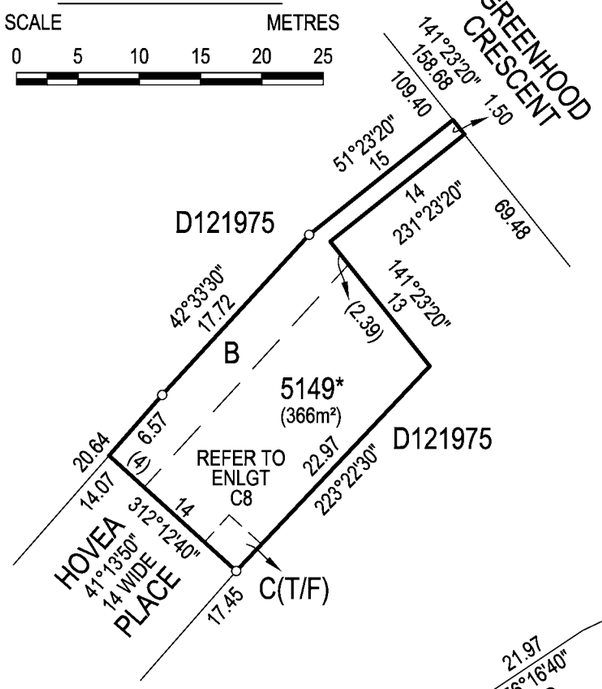

ENLARGEMENT C8

NOT TO SCALE

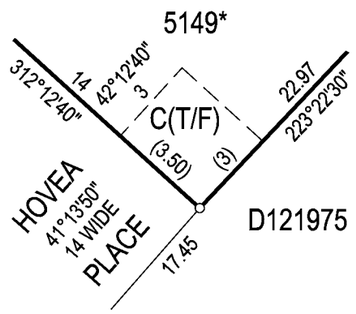

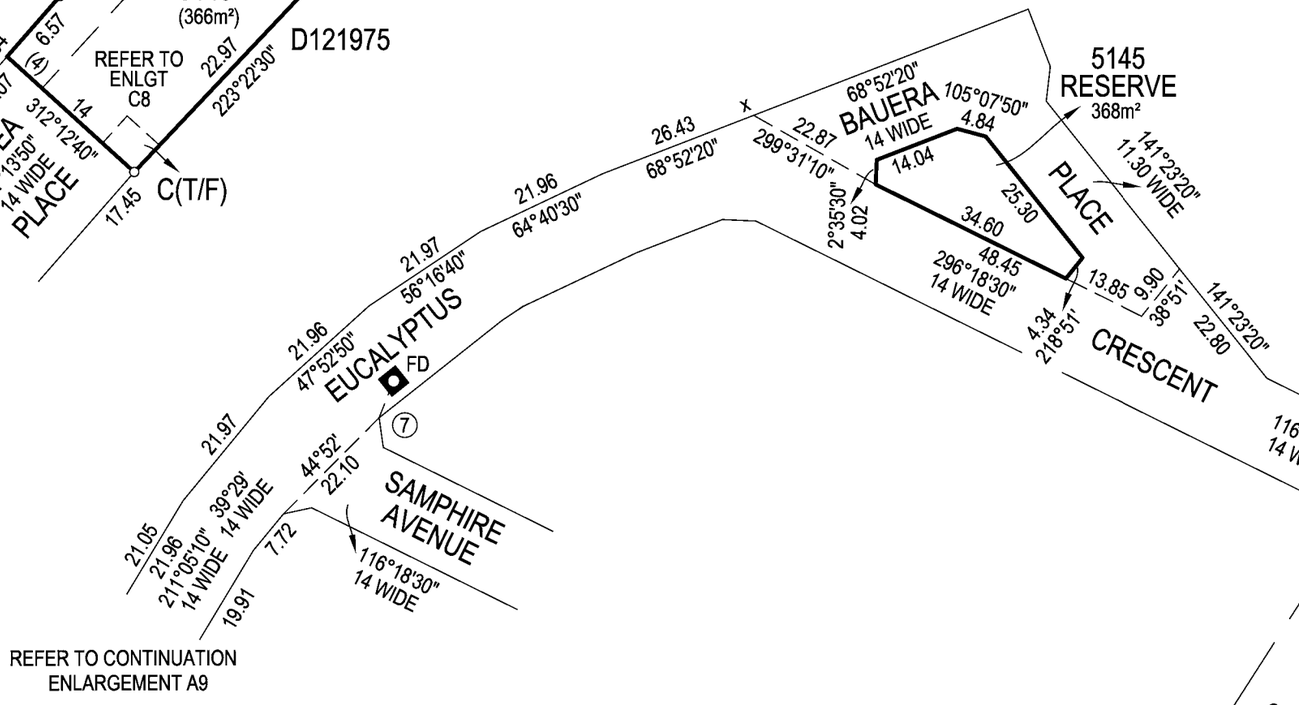

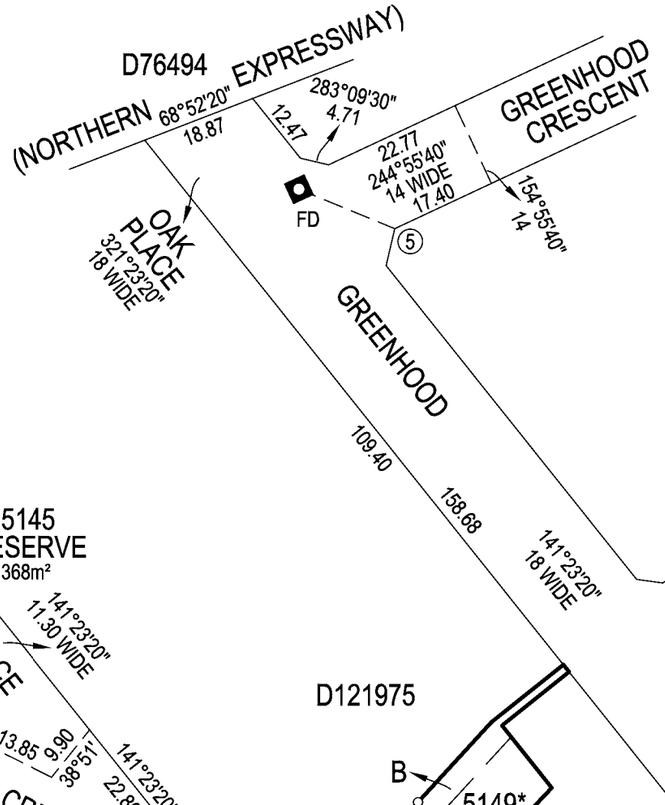

ENLARGEMENT A8

SCALE METRES

0 10 20 30 40 50

N

REFERENCE MARK

CNR	BEARING	FROM	DIST	PSM NO
5	112°21'	PM FD	16.91	6628/61853
6	276°00'	PM FD	19.38	6628/61854
7	201°31	PM FD	6.44	6628/61855

Alexander & Symonds Pty.Ltd.
62 THE PARADE, NORWOOD,
SOUTH AUSTRALIA 5067
Tel (08) 8130 1666
A.B.N. 93 007 753 988

REFERENCE 20A0193LTO11(A)	BROOKMONT
PAP 26/08/2025	STAGE 11

D139041

SHEET 9 OF 10

pland_V13_Version_3

ENLARGEMENT A9

SCALE METRES

0 7.5 15 22.5 30 37.5

N

D125010

D76494

EXPRESSWAY)

(NORTHERN

EUCALYPTUS CRESCENT 14 WIDE

211°05'10" 14.04 116°53'10" 20.43 115°31'50" 17.43

REFER TO ENLGT B9

D(T/F)

CRESCENT

PITTOSPORUM

AVENUE

116°18'30" 14 WIDE

1123	684m²	108°29'20" 38.81
1122	667m²	108°29'20" 37.35
1121	666m²	108°29'20" 37
1120	666m²	108°29'20" 37
1119	592m²	108°29'20" 37
1118	633m²	106°14'30" 37
1117	592m²	106°14'30" 37
1116	592m²	106°14'30" 37
1115	666m²	106°14'30" 37
1124	484m²	
1125	255m²	26°18'30" 29.96
1126	255m²	26°18'30" 30
1127	255m²	26°18'30" 30
1128	375m²	26°18'30" 30
1129	375m²	26°18'30" 30
1130	375m²	26°18'30" 30
1131	300m²	26°18'30" 30
1132		
2066	3167m²	116°18'30" 14 WIDE 219.86
1156	547m²	26°18'30" 27.28
1155	255m²	26°18'30" 30
1154	255m²	30
1153	375m²	30
1152	375m²	30
1151	360m²	30
1150	360m²	30
1149	420m²	30
1148	375m²	30
1147		
1157	422m²	16.31 23.73
1158	255m²	26°18'30" 30
1159	255m²	26°18'30" 30
1160	375m²	26°18'30" 30
1161	375m²	26°18'30" 30
1162	360m²	26°18'30" 30
1163	360m²	26°18'30" 30
1164	420m²	26°18'30" 30
1165	375m²	26°18'30" 30
1166	375m²	26°18'30" 30
1167		
2065	5087m²	189.51 116°18'30" 14 WIDE 187.03
1114	514m²	26°18'30" 27.47
1113	300m²	26°18'30" 30
1112	300m²	26°18'30" 30
1111	375m²	26°18'30" 30
1110	375m²	26°18'30" 30
1109	300m²	26°18'30" 30
1108	360m²	26°18'30" 30
1107	420m²	26°18'30" 30
1106	375m²	26°18'30" 30
1105	375m²	26°18'30" 30
1104		
5153*		116°18'30" 162.62

617.88 563.92

FD 21

E(T/F) T REFER TO ENLGT C9

ENLARGEMENT B9

NOT TO SCALE

EUCALYPTUS CRESCENT 211°05'10" 19.91 116°53'10" 14.04 D125010 2065 115°31'50" 20.43 17.43 22°41'20" 20.42 D(T/F) 1124

ENLARGEMENT C9

NOT TO SCALE

2065 EUCALYPTUS CRESCENT 16°14'30" 24.14 27.47 106°14'30" 14 106°14'30" 3 1114 T 3.33 (3.50) E(T/F) (3.05) 14.62 162.62 116°18'30" 5153*

REFERENCE MARK

CNR	BEARING	FROM	DIST	PSM NO
21	112°28'	PM	3.30	6628/61861

Alexander & Symonds Pty.Ltd.

62 THE PARADE, NORWOOD,
SOUTH AUSTRALIA 5067
Tel (08) 8130 1666 A.B.N. 93 007 753 988

REFERENCE 20A0193LTO11(A)	BROOKMONT
PAP 26/08/2025	STAGE 11

D139041

SHEET 10 OF 10

pland_V13_Version_3

REFERENCE MARK				
CNR	BEARING	FROM	DIST	PSM NO
13	103°32'	PM FD	10.11	6628/61862
22	321°56'	PM FD	2.57	6628/61859

ENLARGEMENT A10

SCALE METRES

0 7.5 15 22.5 30 37.5

ENLARGEMENT B10

NOT TO SCALE

N

SAMPHIRE AVENUE 14 WIDE

2069 BROOKMONT BOULEVARD

1182 314m²

1181 276m²

1180 276m²

1179 276m²

1178 276m²

1177 314m²

1176 355m²

1175 300m²

1174 420m²

1173 604m²

1182 1181 1180 1179 1178 1177 1176 1175 1174 1173 BROOKMONT BOULEVARD

2067 BROOKMONT BOULEVARD

2067 3129m²

REFER TO CONTINUATION ENLARGEMENT A7

REFER TO ENLGT B10

D125010

D121975

1131 1132 375m² 1133 375m² 1134 375m² 1135 420m² 1136 375m² 1137 375m² 1138 375m² 1139 300m² 1140 300m²

PITTOSPORUM AVENUE

1148 1147 375m² 1146 375m² 1145 255m² 1144 255m² 1143 375m² 1142 375m² 1141 420m²

2066

1166 1167 375m² 1168 255m² 1169 255m² 1170 375m² 1171 375m² 1172 420m²

EUCALYPTUS CRESCENT

1105 1104 255m² 1103 255m² 1102 375m² 1101 375m²

2065

5150*

5153*

F

CIRCUIT

FUCHSIA STREET

CORKWOOD

BROOKMONT BOULEVARD

PAPERBARK WAY

2068 PAPERBARK WAY 533m²

REFER TO CONTINUATION ENLARGEMENT A6

E(T/F) T

REFER TO ENLGT C10

ENLARGEMENT C10

NOT TO SCALE

Alexander & Symonds Pty.Ltd.

62 THE PARADE, NORWOOD,
SOUTH AUSTRALIA 5067
Tel (08) 8130 1666

A.B.N. 93 007 753 988

REFERENCE 20A0193LTO11(A)	BROOKMONT
PAP 26/08/2025	STAGE 11

ALEXANDER & SYMONDS PTY LTD (ALSY)
POST OFFICE BOX 1000
KENT TOWN
SA 5067

LTO BOX 118

10 November 2025

CONFIRMATION OF PLAN DEPOSIT

Plan Reference:	D139041
Agent Reference:	20A0193LTO11(A)
Lodgement Date:	05/11/2025
Title Details:	CT 6267/307 CT 6306/912
Registered Proprietor/s:	MACDONALD PARK NOMINEES PTY. LTD.
Location:	LOT 5139 LOBELIA AVENUE, ANDREWS FARM, SA 5114
Deposit Date:	10/11/2025

Brenton Pike

Chief Executive Officer

Land Services SA

Land Services SA acting under delegation of the Registrar-General pursuant to section 17 of the Real Property Act 1886 (SA).