PURPOSE: DIVISION	AREA NAME: ANDREWS FARM	RE-APPROVED: 21/10/2024	D136065
COUNCIL: CITY OF PLAYFORD	DEVELOPMENT NO: 292/D093/14/014/65712	DEPOSITED: 23/10/2024	SHEET 1 OF 12
LAST PLAN: D132994			text_01_v01_Version_5

AGENT DETAILS: ALEXANDER & SYMONDS PTY LTD
POST OFFICE BOX 1000
KENT TOWN, SA 5067
PH: 81301666

AGENT CODE: ALSY

REFERENCE: 20A0193LTO10(A)

SURVEYORS CERTIFICATION: I Mark Antony Peter Williams, a licensed surveyor under the Survey Act 1992 certify 1) That this plan has been made from surveys carried out by a person other than a licensed surveyor under my personal supervision and correctly prepared in accordance with the Survey Act 1992. 2) That the field work was completed on the 27th day of July 2024 excepting for the final placement of survey marks
16th day of October 2024 Mark Antony Peter Williams Licensed Surveyor

SUBJECT TITLE DETAILS:

PREFIX	VOLUME	FOLIO	OTHER	PARCEL	NUMBER	PLAN	NUMBER	HUNDRED / IA / DIVISION	TOWN
CT	6304	614		ALLOTMENT(S)	2048	D	132994	MUNNO PARA	
CT	6304	616		ALLOTMENT COMPRISING PIECES	(5039*.5040*. 5041*.5042*)	D	132994	MUNNO PARA	

OTHER TITLES AFFECTED: CT 6304/615

EASEMENT DETAILS:

STATUS	LAND BURDENED	FORM	CATEGORY	IDENTIFIER	PURPOSE	IN FAVOUR OF	CREATION
EXTINGUISH	2060 (LINUM AVENUE). 2061 (DRYANDRA STREET). 2062 (LOBELIA AVENUE). 1002. 1003. 1042-1058	SERVICE	EASEMENT(S)	N IN D132994	FOR DRAINAGE PURPOSES	THE COUNCIL FOR THE AREA	223LG RPA
EXTINGUISH	2060 (LINUM AVENUE). 2064 (HARPERIA WAY)	SHORT	EASEMENT(S)	Q IN F260049	FOR THE TRANSMISSION OF ELECTRICITY BY UNDERGROUND CABLE	2049 ON D132994	TG 14351780
EXTINGUISH	2060 (LINUM AVENUE). 2064 (HARPERIA WAY)	SERVICE	EASEMENT(S)	L IN D132994	FOR SEWERAGE PURPOSES	SOUTH AUSTRALIAN WATER CORPORATION	223LG RPA
EXTINGUISH	2062 (LOBELIA AVENUE)	SERVICE	EASEMENT(S)	P IN D132994	FOR ELECTRICITY SUPPLY PURPOSES	DISTRIBUTION LESSOR CORPORATION (SUBJECT TO LEASE 8890000)	223LG RPA
EXISTING	5140*. 5143*	SERVICE	EASEMENT(S)	M	FOR DRAINAGE PURPOSES	THE COUNCIL FOR THE AREA	223LG RPA
EXISTING	5140*	SERVICE	EASEMENT(S)	D(T/F). E	FOR ELECTRICITY SUPPLY PURPOSES	DISTRIBUTION LESSOR CORPORATION (SUBJECT TO LEASE 8890000)	223LG RPA

EASEMENT DETAILS:

STATUS	LAND BURDENED	FORM	CATEGORY	IDENTIFIER	PURPOSE	IN FAVOUR OF	CREATION
EXISTING	5140*	SHORT	FREE AND UNRESTRICTED RIGHT(S) OF WAY	A			RTC 14136938
EXISTING	5142*	SERVICE	EASEMENT(S)	B. C(T/F)	FOR ELECTRICITY SUPPLY PURPOSES	DISTRIBUTION LESSOR CORPORATION (SUBJECT TO LEASE 8890000)	223LG RPA
EXISTING	5140*	SERVICE	EASEMENT(S)	F. K	FOR DRAINAGE PURPOSES	THE COUNCIL FOR THE AREA	223LG RPA
EXISTING	5139*	SERVICE	EASEMENT(S)	G	FOR ELECTRICITY SUPPLY PURPOSES	DISTRIBUTION LESSOR CORPORATION (SUBJECT TO LEASE 8890000)	223LG RPA
EXISTING	5139*. 5140*	SERVICE	EASEMENT(S)	H(T/F)	FOR ELECTRICITY SUPPLY PURPOSES	DISTRIBUTION LESSOR CORPORATION (SUBJECT TO LEASE 8890000)	223LG RPA
EXISTING	5140*	SERVICE	EASEMENT(S)	J	FOR SEWERAGE PURPOSES	SOUTH AUSTRALIAN WATER CORPORATION	223LG RPA
EXISTING	5143*	SERVICE	EASEMENT(S)	L	FOR SEWERAGE PURPOSES	SOUTH AUSTRALIAN WATER CORPORATION	223LG RPA
EXISTING	5140*. 5143*	SERVICE	EASEMENT(S)	N	FOR DRAINAGE PURPOSES	THE COUNCIL FOR THE AREA	223LG RPA
EXISTING	5143*	SERVICE	EASEMENT(S)	R(T/F)	FOR ELECTRICITY SUPPLY PURPOSES	DISTRIBUTION LESSOR CORPORATION (SUBJECT TO LEASE 8890000)	223LG RPA
NEW	1038	SERVICE	EASEMENT(S)	S(T/F)	FOR ELECTRICITY SUPPLY PURPOSES	DISTRIBUTION LESSOR CORPORATION (SUBJECT TO LEASE 8890000)	223LG RPA

ANNOTATIONS:

SECTION 90(E) OF THE REAL PROPERTY ACT 1886 APPLIES TO THIS PLAN

D136065

SHEET 3 OF 12

pland_V8_Version_5

BEARING DATUM:	MGA 2020 ZONE 54
DERIVATION:	6628/61850 TO 6628/22252
DRAWING SCALE FACTOR:	1.0
ORIGIN POINT:	6628/22252
TOTAL AREA:	43.56 ha

PIECES SCHEDULE

ONE ALLOTMENT COMPRISES	TOTAL AREA
5139*. 5140*. 5141*. 5142*. 5143*	30.70 ha

*Asterisk denotes PIECE identifier only

SCALE METRES

0 50 100 150 200 250

N

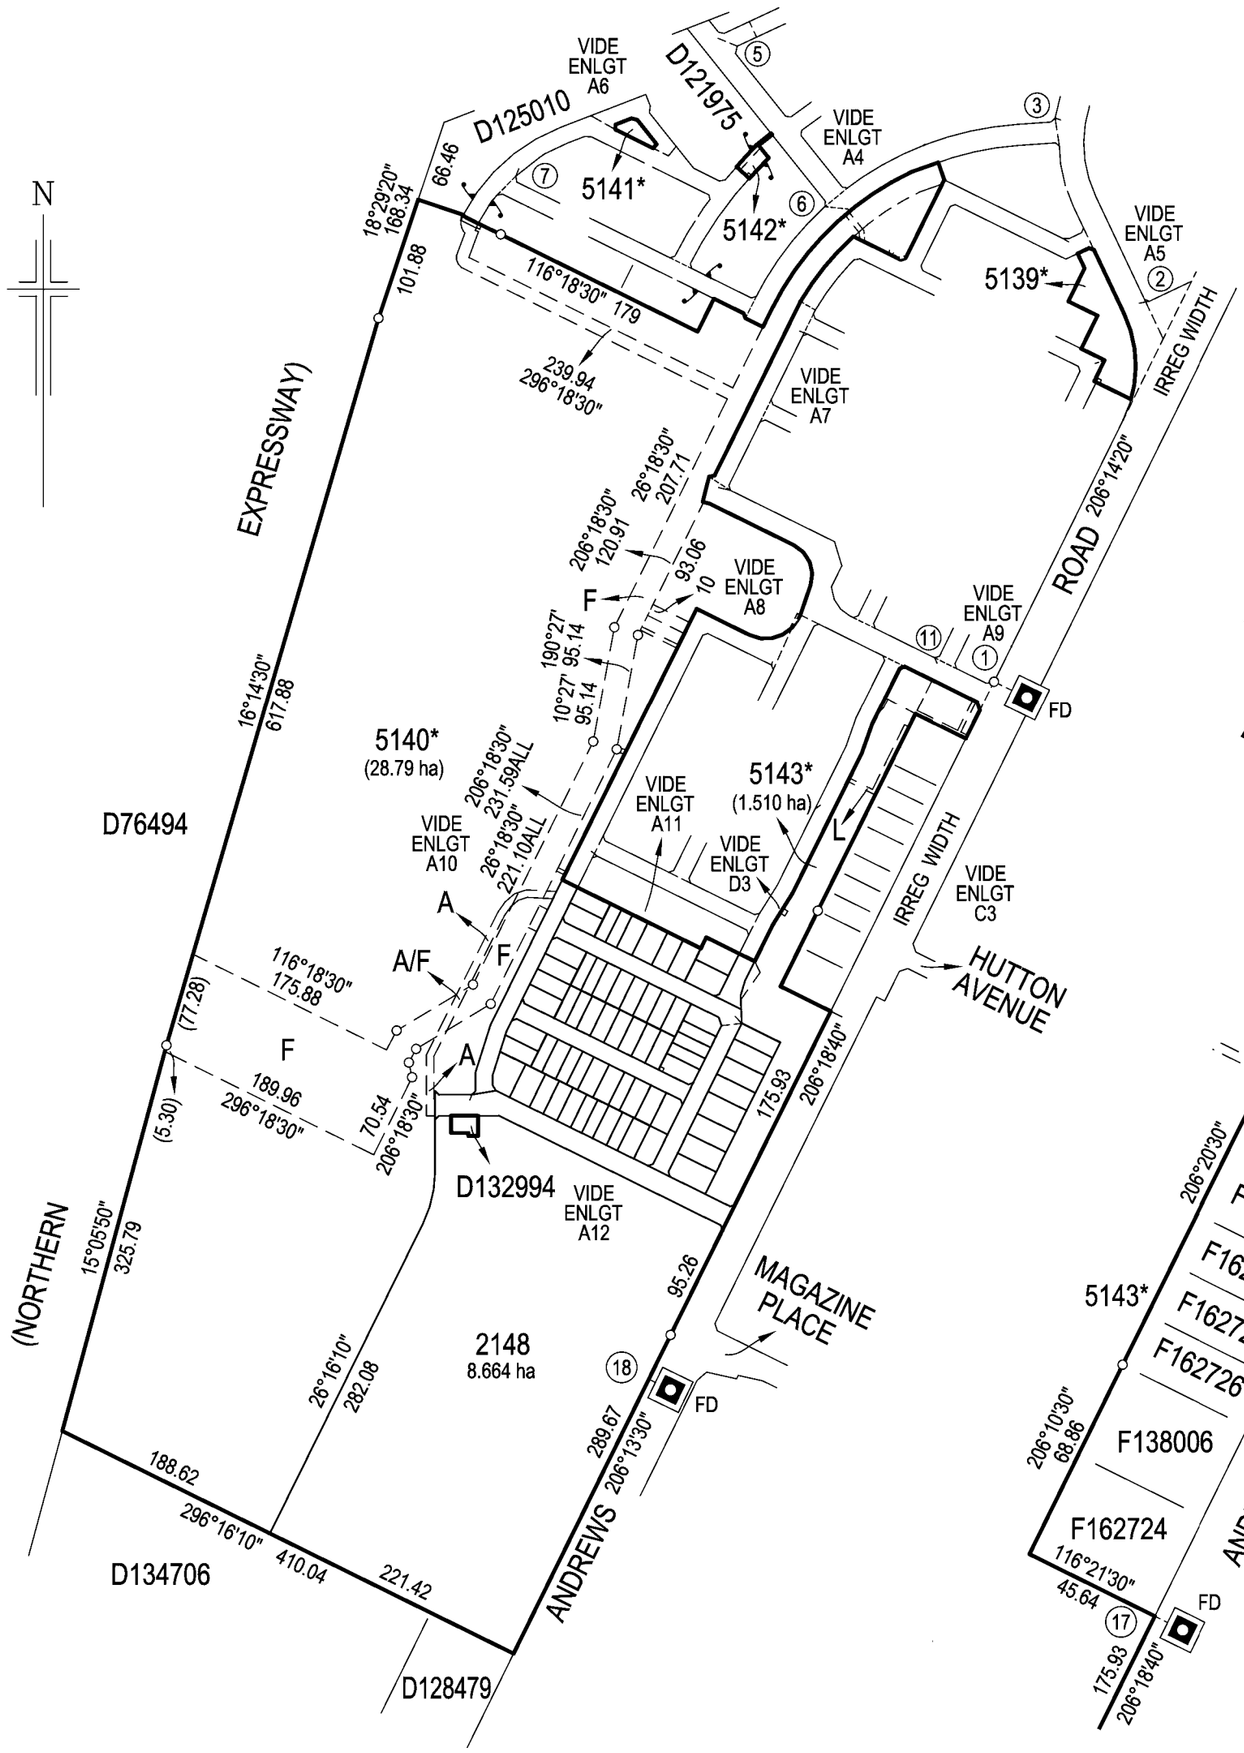

ENLARGEMENT D3
NOT TO SCALE

ENLARGEMENT C3
NOT TO SCALE

REFERENCE MARK

CNR	BEARING	FROM	DIST	PSM NO
1	295°59'	PM FD	29.87	6628/22252
17	296°21'	PM FD	0.62	6628/22206
18	296°13'30"	PM FD	19.72	6628/22203

Alexander & Symonds Pty.Ltd.
11 KING WILLIAM STREET, KENT TOWN
P.O. BOX 1000 KENT TOWN 5071
Tel (08) 8130 1666
A.B.N. 93 007 753 988

REFERENCE 20A0193LTO10(A)	BROOKMONT
MW 28/08/2024	STAGE 10

VIDE CONTINUATION ENLARGEMENT C6

REFERENCE MARK

CNR	BEARING	FROM	DIST	PSM NO
6	276°00'	PM FD	19.38	6628/61854
12	111°27'	PM FD	3.73	6628/61858

ENLARGEMENT A4

SCALE METRES

0 7.5 15 22.5 30 37.5

D136065

SHEET 4 OF 12

pland_V8_Version_5

N

GREENHOOD CRESCENT

BRACKEN AVENUE

BOULEVARD

EUCALYPTUS CRESCENT 14 WIDE

HOVEA PLACE

BROOKMONT AVENUE

SAMPHIRE

EUCALYPTUS

CRESCENT

WALK

TWINE CIRCUIT

CORKWOOD 14 WIDE

BOTTLEBRUSH STREET

VIDE CONTINUATION ENLARGEMENT A5

VIDE CONTINUATION ENLARGEMENT A7

D121975

D115603

5140*

5142* (366m²)

VIDE ENLGT B4

B

C(T/F)

F

F/J

H(T/F)

J

K

FD

ENLARGEMENT B4

NOT TO SCALE

Alexander & Symonds Pty.Ltd.
11 KING WILLIAM STREET, KENT TOWN
P.O. BOX 1000 KENT TOWN 5071
Tel (08) 8130 1666
A.B.N. 93 007 753 988

REFERENCE 20A0193LTO10(A)	BROOKMONT
MW 28/08/2024	STAGE 10

D136065

SHEET 5 OF 12

pland_V8_Version_5

VIDE CONTINUATION ENLARGEMENT A4

ENLARGEMENT A5

SCALE METRES

0 7.5 15 22.5 30 37.5

N

BROOKMONT BOULEVARD

ANDREWS ROAD

③ FD

171°22'50" 23.30

263°52' 18.01

265°59'50" 30.33

4.24 311°05'50"

107.73 116°18'30"

90°30' 5.40

19°41'20" 4.24

11.10

⑧ FD

TWINE WALK

64°41'20" 14 WIDE

20

109°41'20" 4.24

10.29

334°41'20" 13.33

77.25 154°41'20" 20 WIDE

57.25

26°14'20" 30

D126763

109°41'20" 4.24

② FD

LILLYPILLY WALK

ROAD

35.52

158°59' 14.99

167°34'40" 14.98

176°10'10" 14.98

184°45'40" 14.99

73.83

ROAD

26.50 296°14'20"

5139* (3295m²)

26°14'20" 30

21.25 296°14'20"

⑨ FD

G 26°14'20" 19.09

H(T/F)

296°14'20" 33.26

31.46

11.84

3.14

14.98 193°21'20"

201°56'50" 14.98

237.91 206°14'20"

ANDREWS

CORKWOOD CIRCUIT 15.80 WIDE

26°14'20" 224

VIDE ENLGT B5

D126763

CORKWOOD CIRCUIT

26°14'20" 19.09

5139*

116°14'20" 1.80

(3.50) G 3

3.50 26°14'20" H(T/F)

1.80 (3) 3.50 26°14'20"

26°14'20" 224

31.46 296°14'20" 33.26

D126763

ENLARGEMENT B5

NOT TO SCALE

REFERENCE MARK

CNR	BEARING	FROM	DIST	PSM NO
2	78°35'	PM FD	4.28	6628/61851
3	289°24'	PM FD	4.71	6628/61850
8	300°22'	PM FD	5.70	6628/61856
9	70°58'	PM FD	8.06	6628/61857

Alexander & Symonds Pty.Ltd.

11 KING WILLIAM STREET, KENT TOWN

P.O. BOX 1000 KENT TOWN 5071

Tel (08) 8130 1666 A.B.N. 93 007 753 988

REFERENCE 20A0193LTO10(A)	BROOKMONT
MW 28/08/2024	STAGE 10

D136065

SHEET 6 OF 12

pland_V8_Version_5

REFERENCE MARK

CNR	BEARING	FROM	DIST	PSM NO
5	112°21'	PM FD	16.91	6628/61853
7	201°31	PM FD	6.44	6628/61855

ENLARGEMENT A6

SCALE METRES

0 7.5 15 22.5 30 37.5

N

(NORTHERN EXPRESSWAY)

68°52'20" 18.87 321°23'20" OAK PLACE 18 WIDE 12.47 283°09'30" 4.71 22.77 244°55'40" 14 WIDE 14 154°55'40" GREENHOOD CRESCENT

FD

17.40

⑤

158.68 109.40 GREENHOOD CRESCENT 141°23'20" 18 WIDE

ENLARGEMENT C6

NOT TO SCALE

(NORTHERN EXPRESSWAY) 66.46 168.34 18°29'20"

D76494

68°52'20" BAUERA 14 WIDE 105°07'50" 4.84 14.04 5141* (368m²) 25.30 34.60 48.45 296°18'30" 14 WIDE 4.34 218°51' 13.85 9.90 38°51' 141°23'20" PLACE 11.30 WIDE 141°23'20" 22.80

26.43 68°52'20" 22.87 299°31'10" 2°35'30" 4.02 64°40'30" 21.96 56°16'40" 21.97 47°52'50" 21.96

CRESCENT

EUCALYPTUS FD ⑦

21.97 39°29' 14 WIDE 44°52' 22.10 SAMPHIRE AVENUE 116°18'30" 14 WIDE

D125010

108°29'20" 38.81 VIDE ENLGT B6 21.05 21.96 211°05'10" 14 WIDE 7.72 116°53'10" 14.04 19.91 101.88

115°31'50" 20.43 D125010

E/F D(T/F)

20°23'10" 19.30 22.47 200°23'10" 359°22' 3.71 338°20'50" 3.71 317°19'40" 3.71 F 5140*

116°18'30" 179

116°18'30" 239.94

D125010

108°29'20" 38.81 (1.26) 21.05 21.96 EUCALYPTUS 211°05'10" 14 WIDE CRESCENT 0.91 11°05' 4.78 4.01 22°41'20" 116°53'10" 14.04 19.91 D125010

358°38'40" 3.27 346°12'20" 3.05 335°24'30" 2.79 324°14' 2.33 E/F F

22°41'20" 4.01 3.65 (3) 3.50 22°41'20" 115°31'50" 20.43 2.07 2.80 110°23'10" D(T/F)

20°23'10" 19.30 200°23'10" 22.47 5140*

ENLARGEMENT B6

NOT TO SCALE

Alexander & Symonds Pty.Ltd.
11 KING WILLIAM STREET, KENT TOWN
P.O. BOX 1000 KENT TOWN 5071
Tel (08) 8130 1666 A.B.N. 93 007 753 988

REFERENCE 20A0193LTO10(A)	BROOKMONT
MW 28/08/2024	STAGE 10

D136065

SHEET 7 OF 12

pland_V8_Version_5

N

VIDE CONTINUATION ENLARGEMENT A4

CIRCUIT

116°18'30"
239.94

158.17

26°14'20"
14 WIDE

FUCHSIA
STREET

F

26°18'30"
207.71

CORKWOOD

77°20'10"
4.61

122°28'50"
20.71

161°14'20"
4.24

14°15'
21.11

FD

13

104°15'
5.77

(4.95)

206°18'30"
120.91

93.06

PAPERBARK

116°14'20"
17.20 WIDE

76.62

94.50

WAY

126°33'50"
9.61

147°12'30"
9.61

167°51'20"
9.61

188°30'
9.61

5140*

163°12'50"
20.52

19.29

206°14'20"

166°46'20"
10.55

146°35'10"
9.29

126°24'
9.29

198°49'30"
25.59

116°18'30"
1.60

M

26°18'30"
3

116°18'30"
17

53°18'30"
9.38

(0.29)

9.39

35°18'30"

M

(12.50)

(10)

(10.37)

LINUM

48

116°18'30"
14 WIDE

9.39

107°18'30"

89°18'30"
9.38

9.39

71°18'30"

AVENUE

HARROW
AVENUE

VIDE CONTINUATION ENLARGEMENT A8

ENLARGEMENT A7

SCALE METRES

0 8 16 24 32 40

REFERENCE MARK

CNR	BEARING	FROM	DIST	PSM NO
13	103°32'	PM FD	10.11	6628/61862

Alexander & Symonds Pty.Ltd.
11 KING WILLIAM STREET, KENT TOWN
P.O. BOX 1000 KENT TOWN 5071
Tel (08) 8130 1666
A.B.N. 93 007 753 988

REFERENCE 20A0193LTO10(A)	BROOKMONT
MW 28/08/2024	STAGE 10

D136065

SHEET 8 OF 12

pland_V8_Version_5

N

REFERENCE MARK

CNR	BEARING	FROM	DIST	PSM NO
14	194°33'	PM FD	2.60	6628/61867
16	130°17'	PM FD	3.32	6628/61869

ENLARGEMENT A8

SCALE METRES

0 8 16 24 32 40

206°18'30" 120.91 93.06 10 M 10.37 3 N (12.50) (10) (10.37) (3) 48 116°18'30" 1.60 198°49'30" 25.59 PAPERBARK WAY 26°18'30" 3 M 116°18'30" 17 53°18'30" 9.38 (0.29) 9.39 35°18'30" 71°18'30" 4.24 116°18'30" 14 WIDE 9.39 107°18'30" 9.38 89°18'30" 9.39 71°18'30" AVENUE 58 37.76 24°04'50" FD 14 4.24 161°18'30" HARROW AVENUE F 95.14 190°27' (93.26) 0.65 (3.11) 247 26°18'30" 14 WIDE 230 183 206°18'30" 231.59ALL 2.44 N 5140*

VIDE CONTINUATION ENLARGEMENT A9

161°18'30" 4.24 20 FD 16 LINUM 4.24 71°18'30" AOTUS 27 14 HARROW AVENUE 20 136 116°18'30" 14 WIDE 136 69 26°18'30" 14 WIDE AVENUE 127.54

1001 116°18'30" 1051 1052 1053 1054 1055 1056 1058 VIDE CONTINUATION ENLARGEMENT A11 D132994 STREET 112 26°18'30" 10 296°18'30" 30 17 14 74°09'50" 4.45 27.15 32°01'10" 14 WIDE 30.15 19.99 27°09'50" 161°18'30" 4.24 26°18'30" 14 WIDE 33.30 51.28 LOBELIA 5143* R (T/F) (11.25) VIDE ENLGT D3

Alexander & Symonds Pty.Ltd.
11 KING WILLIAM STREET, KENT TOWN
P.O. BOX 1000 KENT TOWN 5071
Tel (08) 8130 1666 A.B.N. 93 007 753 988

REFERENCE 20A0193LTO10(A)	BROOKMONT
MW 28/08/2024	STAGE 10

D136065

SHEET 9 OF 12

pland_V8_Version_5

N

ELKHORN CRESCENT

CORKWOOD CIRCUIT

PAPERBARK AVENUE

HARROW WAY

ROAD

ANDREWS AVENUE

LOBELIA AVENUE

VIDE CONTINUATION ENLARGEMENT A8

VIDE CONTINUATION ENLARGEMENT A11

166°46'20" 10.55
9.29 146°35'10"
9.29 126°24'
116°18'30" 17
124.23
58
116°18'30" 17.20 WIDE
160.62
161°18'30" 4.24
20
FD
20
27.09
78°11'20" 6.36
237.91
4.24 71°18'30"
(24.94)
65.62
26°18'30" 14 WIDE
52
51.16
7.50 26°18'30"
118°12'10" 25.49
7 42°12'10"
(9.16)
M
26°20'10" 27.92
(0.86)
(3)
26.12
161°18'40" 7.07
26°18'40" 27.92
116°18'40" 36.84
52.04
25.92 206°18'40"
296°18'40" 45.70
116°18'40 5.86
(3)
116°20'30" (12)
4
58.96
L
(61.96)
26°20'10"
179.26
25.18
19°28' 14 WIDE
25.18
(22.73)
(3)
5143*
D132994
F162730
D30874
57
26°18'30" 14 WIDE
15
FD
127.54
206°20'30" 179.26

ENLARGEMENT A9

SCALE METRES

0 8 16 24 32 40

REFERENCE MARK

CNR	BEARING	FROM	DIST	PSM NO
11	307°06'	PM FD	1.35	6628/61864
15	234°01'	PM FD	5.35	6628/61866

Alexander & Symonds Pty.Ltd.
11 KING WILLIAM STREET, KENT TOWN
P.O. BOX 1000 KENT TOWN 5071
Tel (08) 8130 1666
A.B.N. 93 007 753 988

REFERENCE 20A0193LTO10(A)	BROOKMONT
MW 28/08/2024	STAGE 10

D136065

SHEET 10 OF 12

pland_V8_Version_5

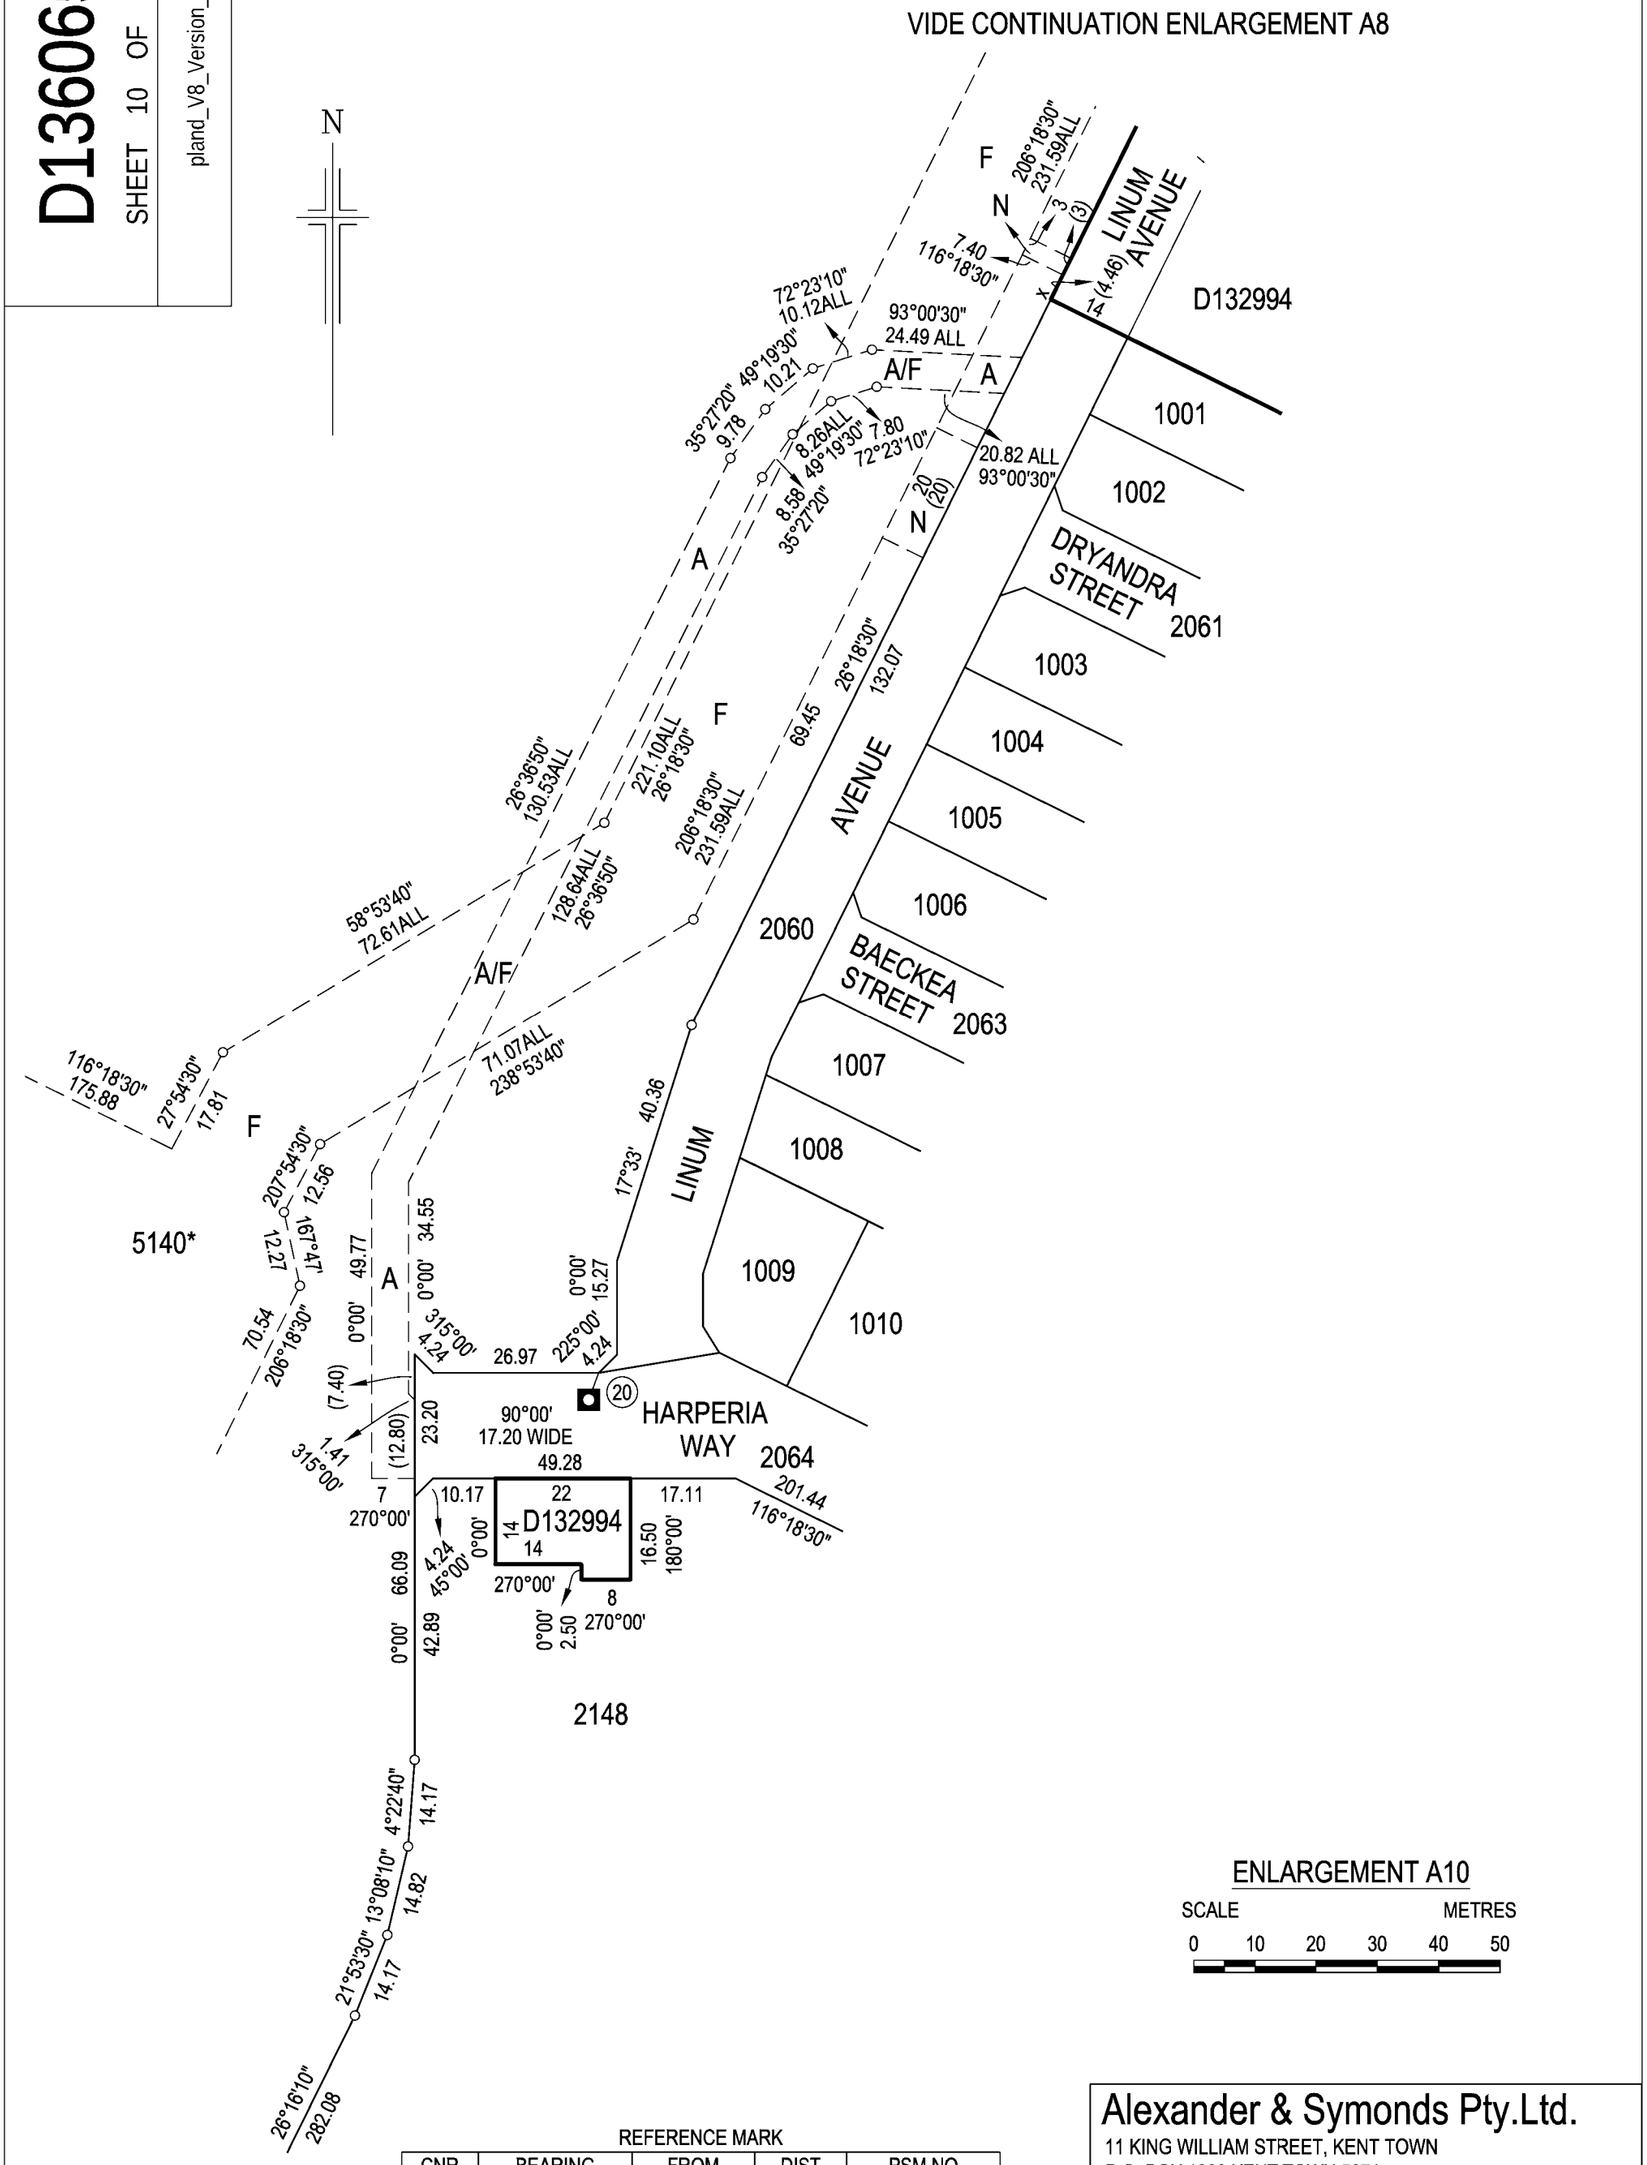

ENLARGEMENT A10

SCALE METRES

0 10 20 30 40 50

REFERENCE MARK

CNR	BEARING	FROM	DIST	PSM NO
20	20°07'	PM	4.67	6628/61871

Alexander & Symonds Pty.Ltd.

11 KING WILLIAM STREET, KENT TOWN

P.O. BOX 1000 KENT TOWN 5071

Tel (08) 8130 1666

A.B.N. 93 007 753 988

REFERENCE 20A0193LTO10(A)	BROOKMONT
MW 28/08/2024	STAGE 10

D136065

SHEET 11 OF 12

pland_V8_Version_5

REFERENCE MARK

CNR	BEARING	FROM	DIST	PSM NO
19	152°00'	PM	7.92	6628/61870

N

LINUM AVENUE 26°18'30" 14 WIDE

VIDE CONTINUATION ENLARGEMENT A8

D132994

AOTUS STREET

VIDE CONTINUATION ENLARGEMENT A9

LOBELIA AVENUE 206°18'30" 14 WIDE

DRYANDRA STREET 116°18'30" 14 WIDE

BAECKEA STREET 116°18'30" 14 WIDE

VIDE CONTINUATION ENLARGEMENT A12

ANDREWS ROAD 175.93 206°10'40"

F162724 116°21'30" 45.61

5143*

2060 2061 2062

1001 420m² 1002 475m² 1003 475m² 1004 420m² 1005 420m² 1006 475m²

1030 300m² 1031 300m² 1032 375m² 1033 375m² 1034 375m² 1035 375m² 1036 375m² 1037 375m² 1038 445m² 1039 300m² 1040 300m² 1041 300m² 1042 437m² 1043 405m² 1044 375m² 1045 375m² 1046 375m² 1047 375m² 1048 375m² 1049 285m² 1050 285m² 1051 300m² 1052 300m² 1053 420m² 1054 540m² 1055 420m² 1056 480m² 1057 595m² 1058 600m² 1059 490m² 1060 560m² 1061 560m² 1062

ENLARGEMENT A11

SCALE METRES

0 7.5 15 22.5 30 37.5

Alexander & Symonds Pty.Ltd.
11 KING WILLIAM STREET, KENT TOWN
P.O. BOX 1000 KENT TOWN 5071
Tel (08) 8130 1666 A.B.N. 93 007 753 988

REFERENCE 20A0193LTO10(A)	BROOKMONT
MW 28/08/2024	STAGE 10

D136065

SHEET 12 OF 12

pland_V8_Version_5

N

AVENUE
LINUM
BAECKEA
STREET
VIDE CONTINUATION ENLARGEMENT A11
HARPERIA
WAY
DRYANDRA
STREET

2060
2061
2063
2064
2148
5140*
5143*
D132994

1006
1007 483m²
1008 405m²
1009 610m²
1010 540m²
1011 375m²
1012 375m²
1013 375m²
1014 300m²
1015 300m²
1016 375m²
1017 300m²
1018 450m²
1019 475m²
1020 475m²
1021 420m²
1022 420m²
1023 300m²
1024 420m²
1025 420m²
1026 300m²
1027 300m²
1028 375m²
1029 300m²
1030
1031
1032
1033
1034
1035
1036
1037
1038
1061 116°18'30"
1062 560m² 116°18'30"
1063 700m² 116°18'30"
1064 630m² 116°18'30"
1065 630m² 116°18'30"
1066 695m²

Alexander & Symonds Pty.Ltd.
11 KING WILLIAM STREET, KENT TOWN
P.O. BOX 1000 KENT TOWN 5071
Tel (08) 8130 1666
A.B.N. 93 007 753 988

REFERENCE 20A0193LTO10(A)	BROOKMONT
MW 28/08/2024	STAGE 10

ENLARGEMENT A12

SCALE METRES

0 8 16 24 32 40

ALEXANDER & SYMONDS PTY LTD (ALSY)
POST OFFICE BOX 1000
KENT TOWN
SA 5067

LTO BOX 118

23 October 2024

CONFIRMATION OF PLAN DEPOSIT

Plan Reference:	D136065
Agent Reference:	20A0193LTO10(A)
Lodgement Date:	10/10/2024
Title Details:	CT 6304/614 CT 6304/615 CT 6304/616
Registered Proprietor/s:	MACDONALD PARK NOMINEES PTY. LTD. SOUTH AUSTRALIAN WATER CORPORATION
Location:	LOT 5039 ANDREWS ROAD, ANDREWS FARM, SA 5114
Deposit Date:	23/10/2024

Brenton Pike

Chief Executive Officer

Land Services SA

Land Services SA acting under delegation of the Registrar-General pursuant to section 17 of the Real Property Act 1886 (SA).