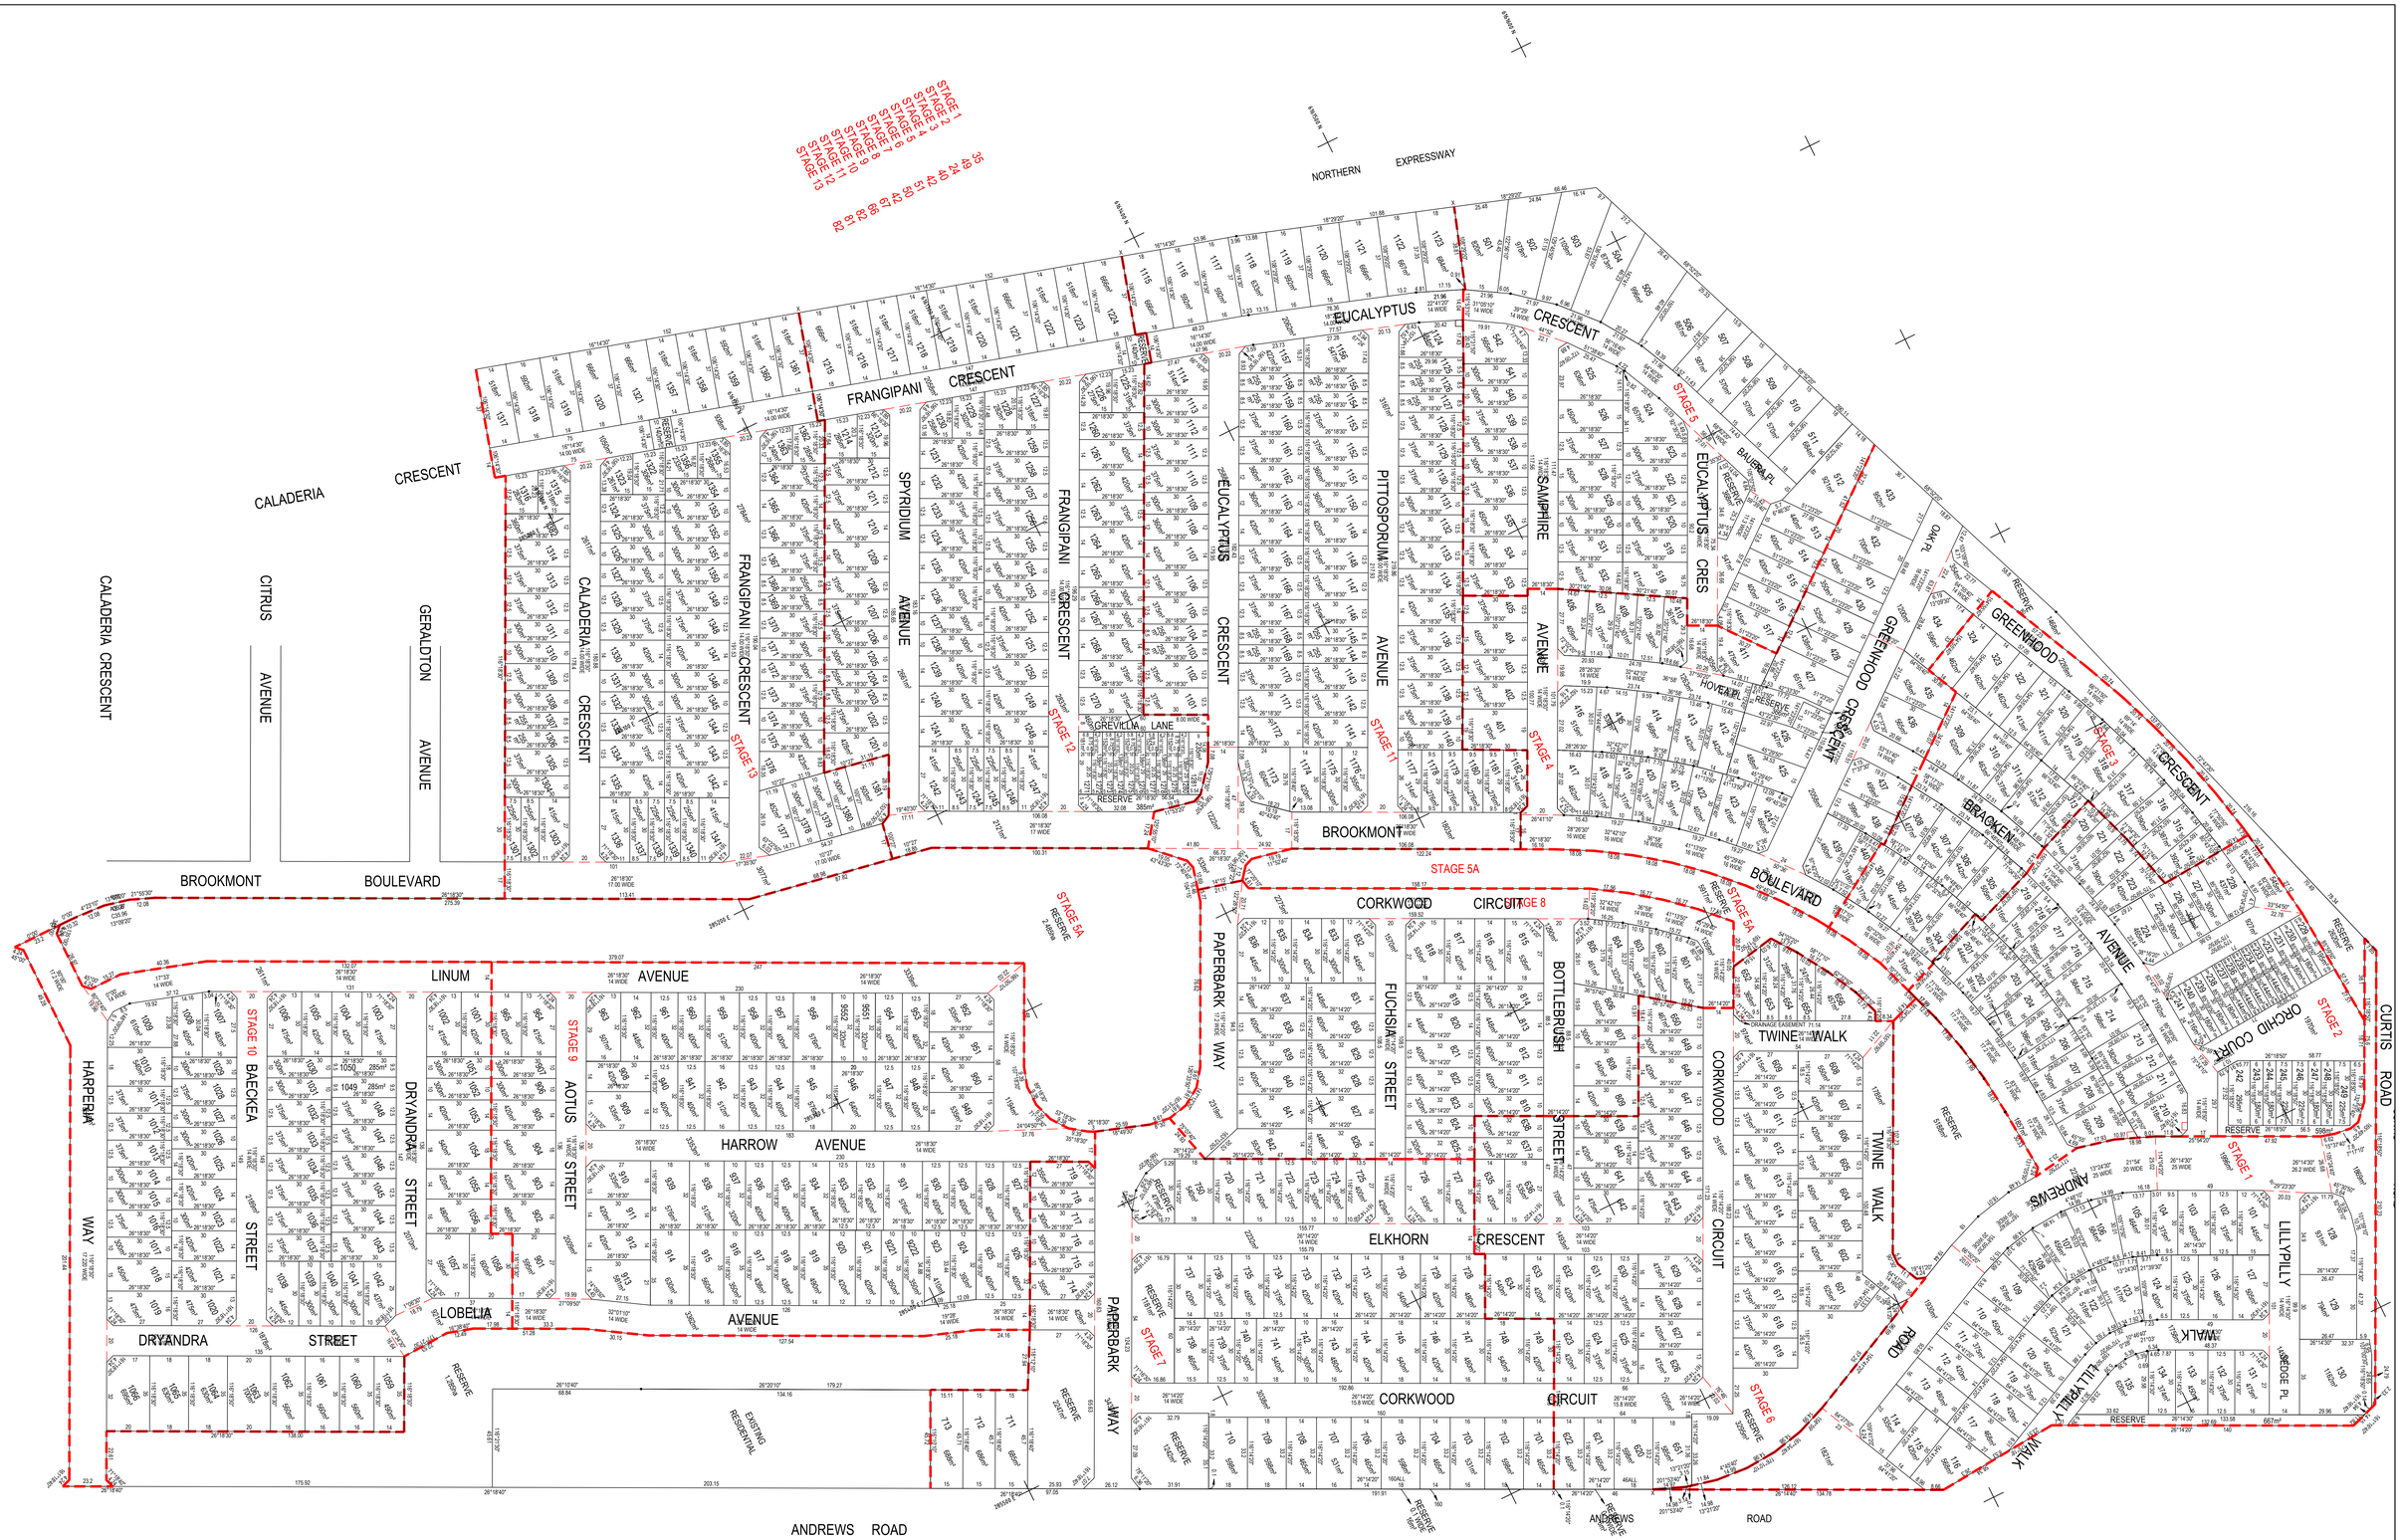

REV	DATE	DESCRIPTION	CALC	FIELD
A	20/10/2015	INITIAL ISSUE	DEL	
B	13/11/2015	STAGE 1 - LOTS 105 TO 109	DEL	
C	30/11/2015	LOTS 101 & 102	DEL	
D	22/04/2016	LOTS 126 & 127	DEL	
E	21/08/2017	STAGE 2 REDESIGNED AND RENUMBERED	DEL	
F	22/08/2017	ROAD NETWORK ADDED	DEL	
G	13.03.2018	STAGE 3 ADDED	DEL	
H	5.04.2018	LOT 301 RENUMBERED TO 436	DEL	
J	11.04.2018	LOTS 419 TO 430 & 544 TO 548 ADDED	DEL	
K	15.04.2018	STAGE 3 RENUMBERED	DEL	
L	18.04.2018	BALANCE OF STAGE 4 & STAGE 5 ADDED STAGE 4 REDESIGNED	DEL	
M	12.06.2018	STAGE 4 - LOTS 406 TO 410	DEL	
N	24.07.2018	STAGE 4 - LOTS 406 TO 410	DEL	
P	6.09.2018	STAGE 4 - LOTS 426,427 & RESERVE	DEL	
Q	16.10.2018	STAGE 4 - LOT 426 & PUMP STATION	DEL	
R	10.09.2019	STAGE 5 - LOTS 525 TO 542	DEL	
S	13.09.2019	STAGE 5 - LOTS 533 TO 542 RENUMBERED COLLECTOR ROAD WIDENED TO 17M	DEL	
T	17.09.2019	COLLECTOR ROAD SHIFTED 1M WEST		
U	9.01.2020	STAGE 5 - LOT 543	DEL	
V	22.04.2020	STAGE 8 ADDED STAGE 5 - LOT 525	DEL	
W	2.07.2020	STAGE 6 ADDED	DEL	
X	13.07.2020	STAGE 9 - LOTS 901 TO 909 ADDED BALANCE OF STAGE 9 RENUMBERED	DEL	
Y	3/08/2020	STAGES 7 & 8 ADDED STAGE 6 - LOTS 603 TO 605 & 620 TO 622	DEL	
AJ	5.04.2022	STAGE 7 - LOTS 701 TO 710 & BALANCE RENUMBERED		
AK	22.05.2022	STAGE 6 - LOT 651 ADDED	DEL	
AL	9.12.2022	STAGE 7 - LOTS 735 TO 749	DEL	
AM	21.03.2023	STAGE 7 - LOT 710	DEL	
AN	11.05.2023	STAGE 7 - LOTS 720 & 750	DEL	
AO	9.06.2023	STAGE 7 - LOTS 732 TO 737	DEL	
AE	27.03.2021	STAGE 7 - LOTS 721 TO 725 & 733 & 735	DEL	
AF	29.04.2021	STAGE 7 - LOTS 732 & 733	DEL	
AG	27.05.2021	STAGE 8 - LOTS 833 TO 842	DEL	
AH	21.10.2021	STAGES 9 , 10 & 11 REDESIGNED	DEL	
AI	31.03.2022	STAGE 9 - LOTS 920,921,923,924,9221,9222,9551 & 9552	DEL	
AQ	24.04.2025	STAGE 12 ADDED	DEL	
AR	11.06.2025	STAGE 6 - LOTS 651 TO 655 ADDED	DEL	
AS	11.06.2025	STAGE 6 - LOTS 652 TO 656 RENUMBERED	DEL	
AT	16.10.2025	STAGE 12 - LOTS 1225 & 1226	DEL	
AU	7.12.2025	STAGE 13 ADDED	DEL	
AV	17.04.2026	STAGE 6 - LOTS 653 TO 656	DEL	
AW	27.05.2026	STAGE 13 - LOTS 1304 TO 1314 & 1382	DEL	
AX	11.06.2026	STAGE 12 - LOTS 1271 TO 1280	DEL	
AP	8.09.2024	STAGE 11 - LOTS 1103 TO 1108, 1124 TO 1130 1144 TO 1155 & 1158 TO 1169	DEL	

ADDITIONS, AMENDMENTS AND APPROVALS

0 10 20 40 60 80 100 m

1:1000

© ALEXANDER & SYMONDS PTY. LTD.

ORIGINAL SHEET SIZE A1

COORDINATES: PROJECT		SURVEY:	
HEIGHT DATUM:		DRAWN: DEL	15/10/2015
DATA FILE:			
FLD/LVL BOOK:		CHECKED:	

Alexander & Symonds Pty Ltd
11 King William Street Kent Town,
South Australia 5067
PO Box 1000 Kent Town, SA 5071
DX 209 ABN 93007 753 988

T (08) 8130 1666
F (08) 8362 0099
W www.alexander.com.au
E adelaide@alexander.com.au

+ Property + Land Development +
+ Construction + Mining +
+ Spatial Information Management +

Alexander Symonds Surveying Consultants

BROOKMONT ANDREWS FARM PEGGING PLAN

DRAWING No.	SHEET 1 OF 1	REVISION
20A0193Cad MacD Rev AX		AX